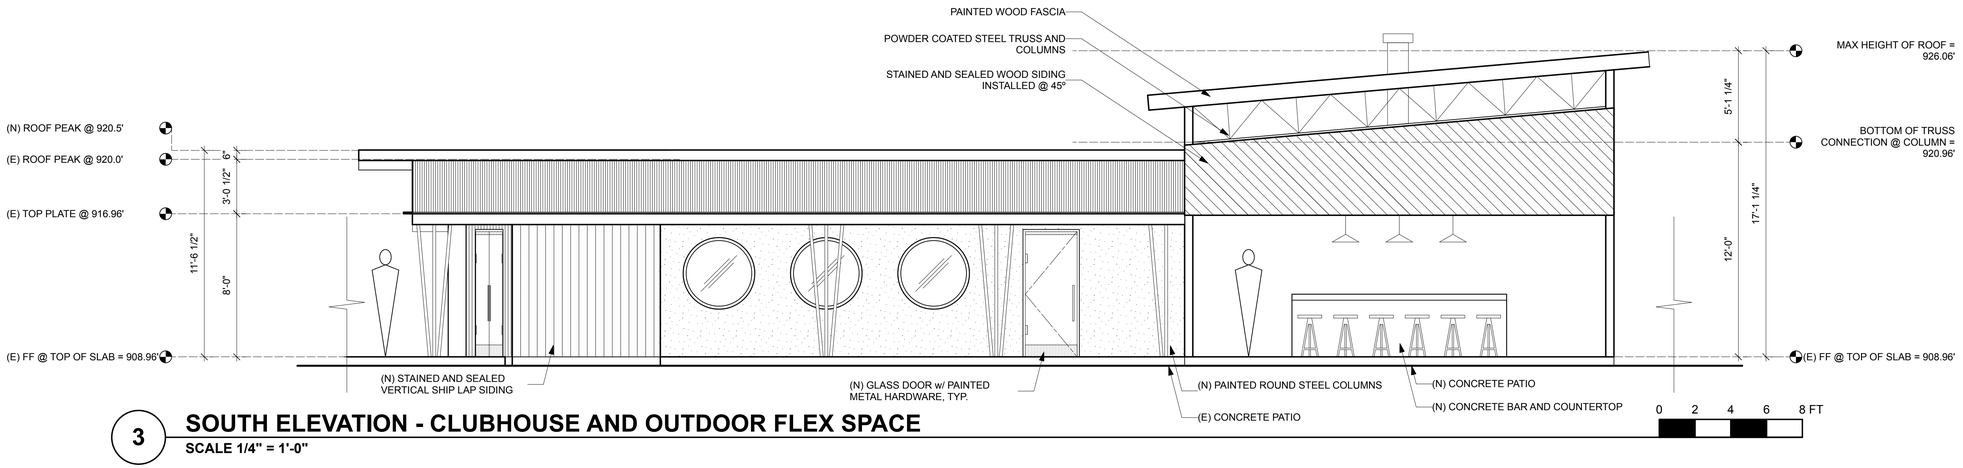

3 SOUTH ELEVATION - CLUBHOUSE AND OUTDOOR FLEX SPACE

SCALE 1/4" = 1'-0"

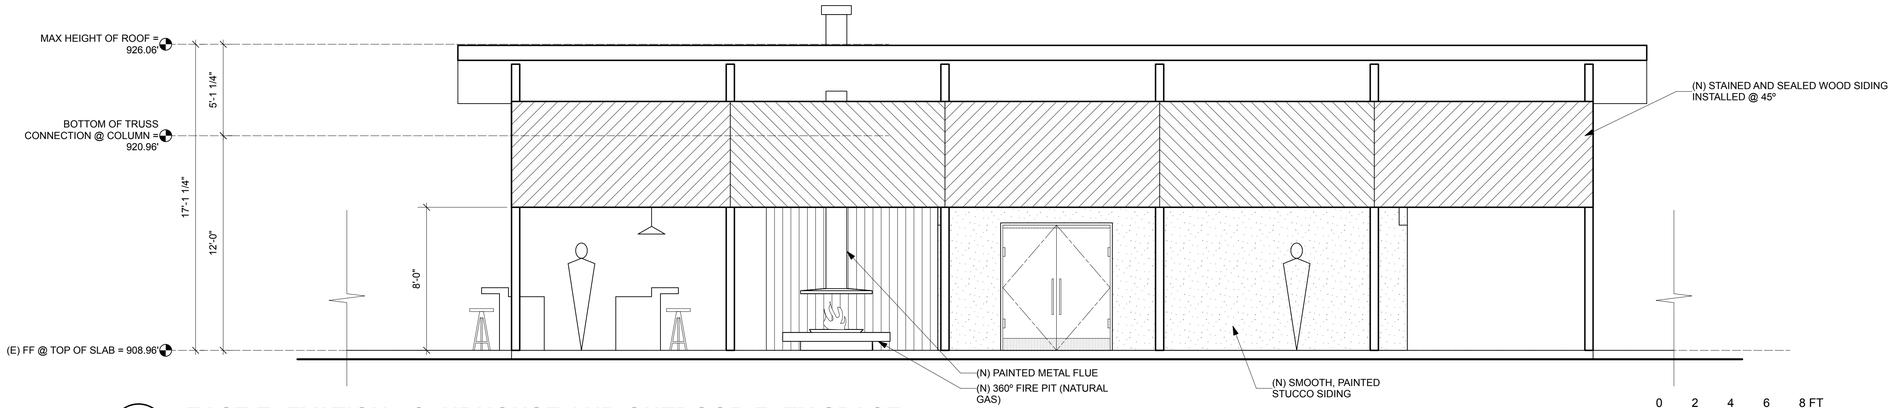

2 EAST ELEVATION - CLUBHOUSE AND OUTDOOR FLEX SPACE

SCALE 1/4" = 1'-0"

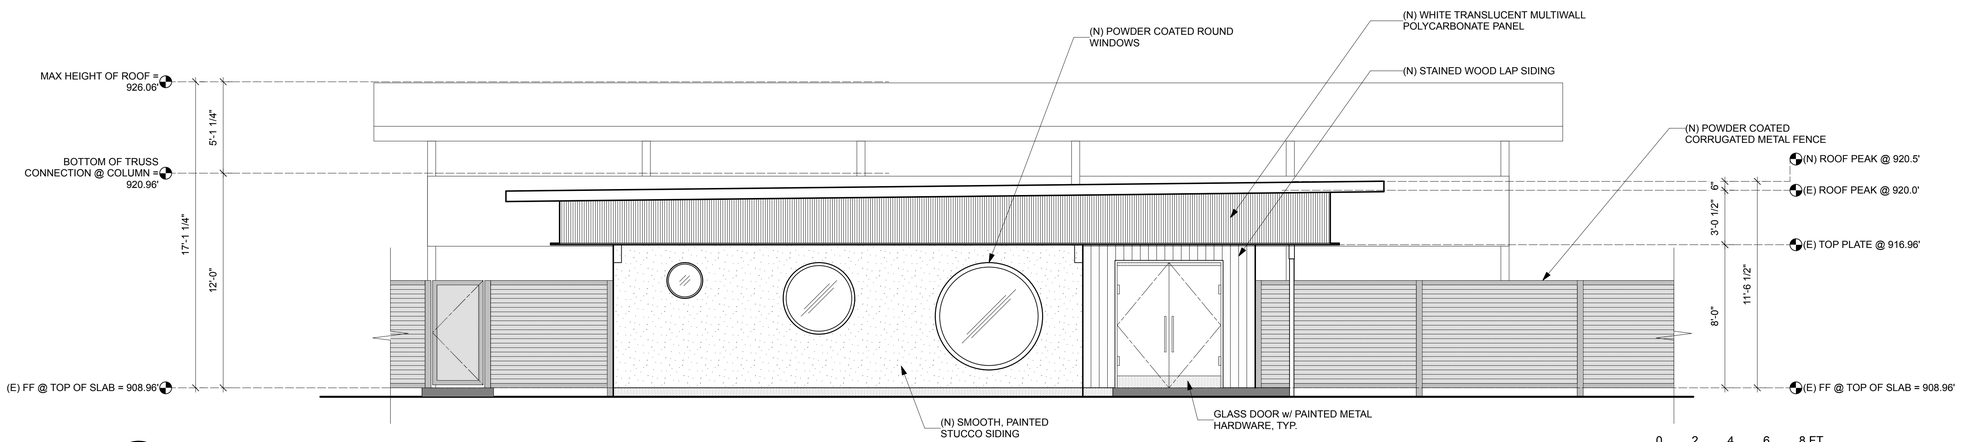

1 WEST ELEVATION - CLUBHOUSE

SCALE 1/4" = 1'-0"

STRW

VINTAGE CAMPER RESORT – *AIRHEART*

14500 PALM DRIVE DESERT HOT SPRINGS, CA - APN 656-050-011

DEVELOPMENT PERMIT MODIFICATION - NOVEMBER 18, 2019

PROPOSED ELEVATIONS 3.1