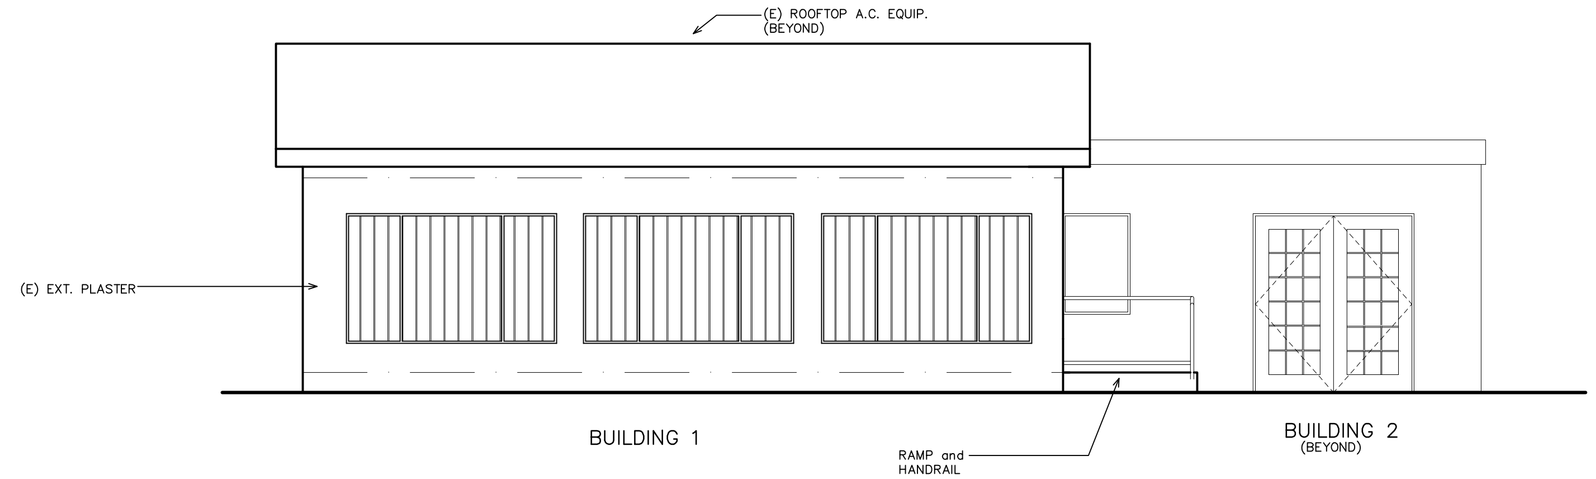

SOUTH ELEVATION

SCALE: 1/4" = 1' – 0"

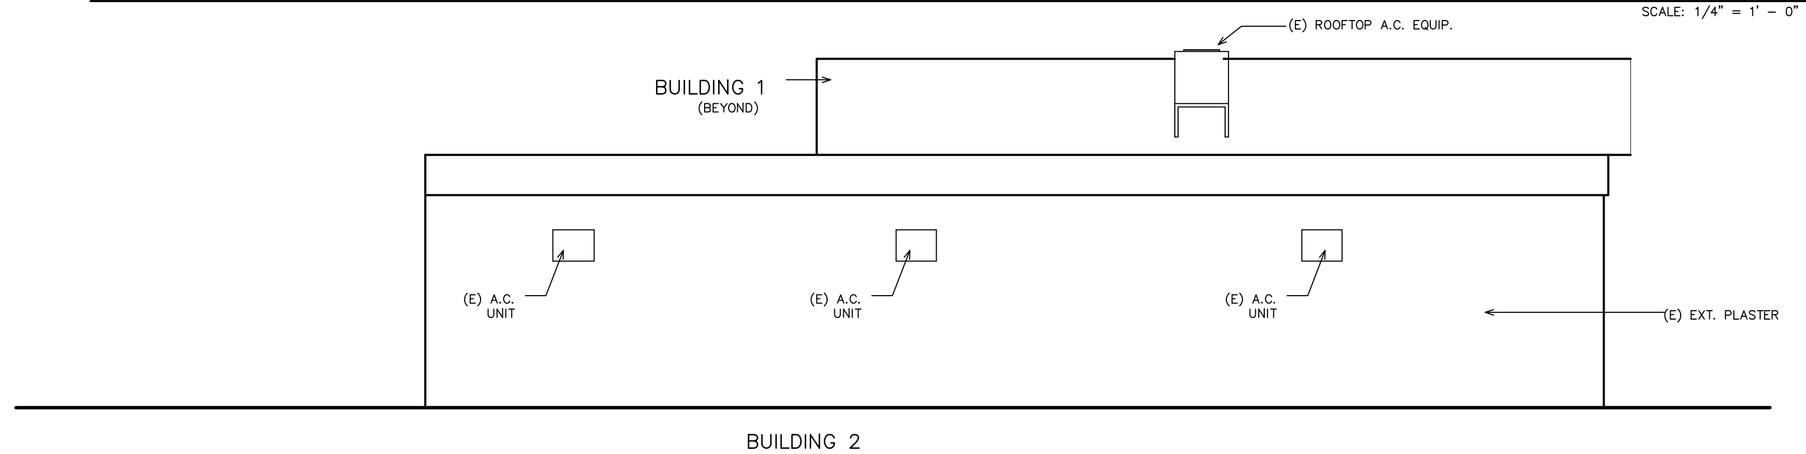

NORTH ELEVATION

SCALE: 1/4" = 1' – 0"

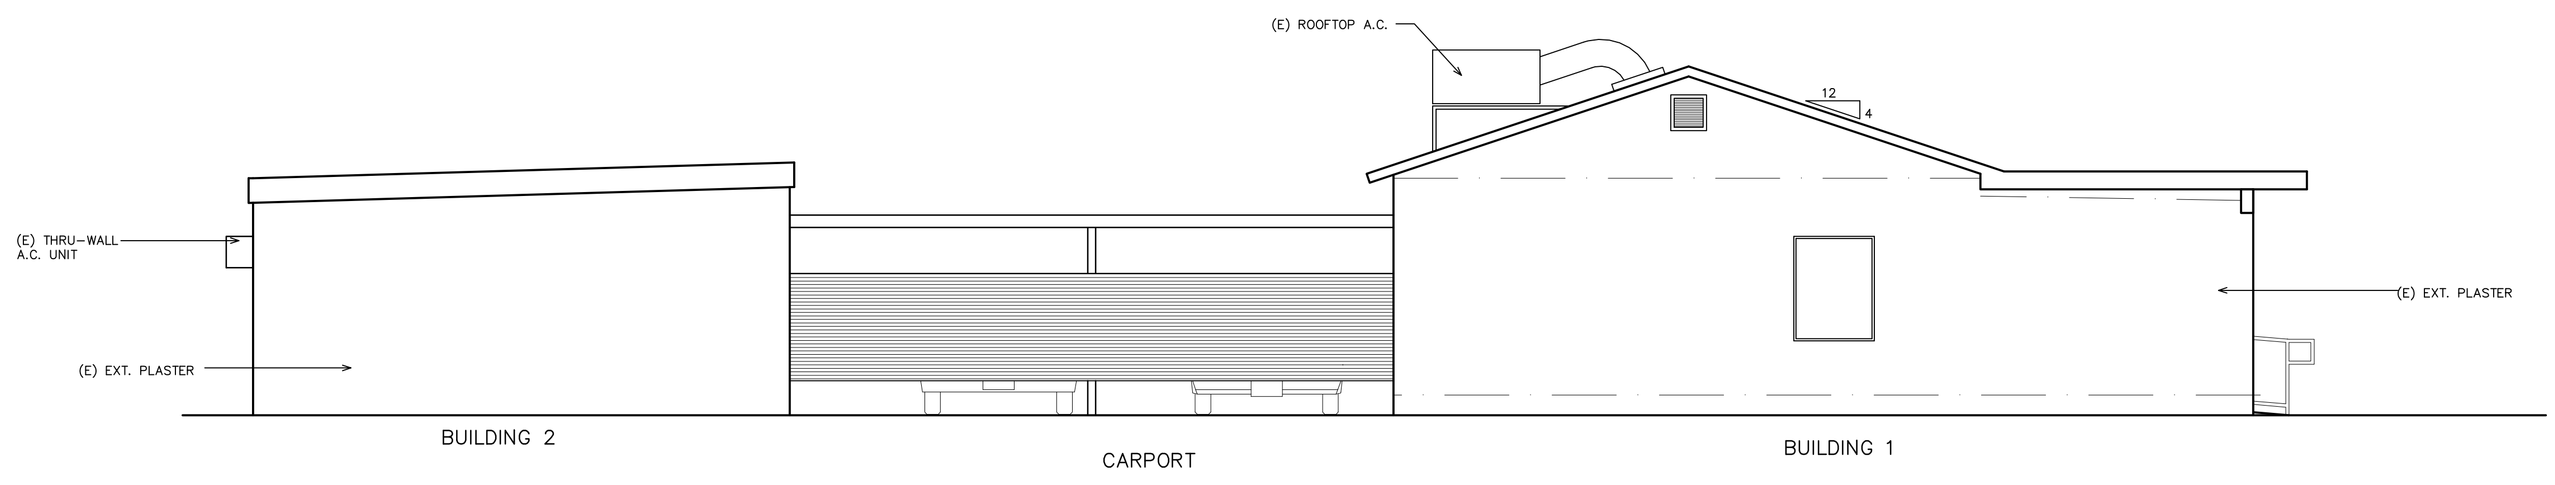

WEST ELEVATION

SCALE: 1/4" = 1' – 0"

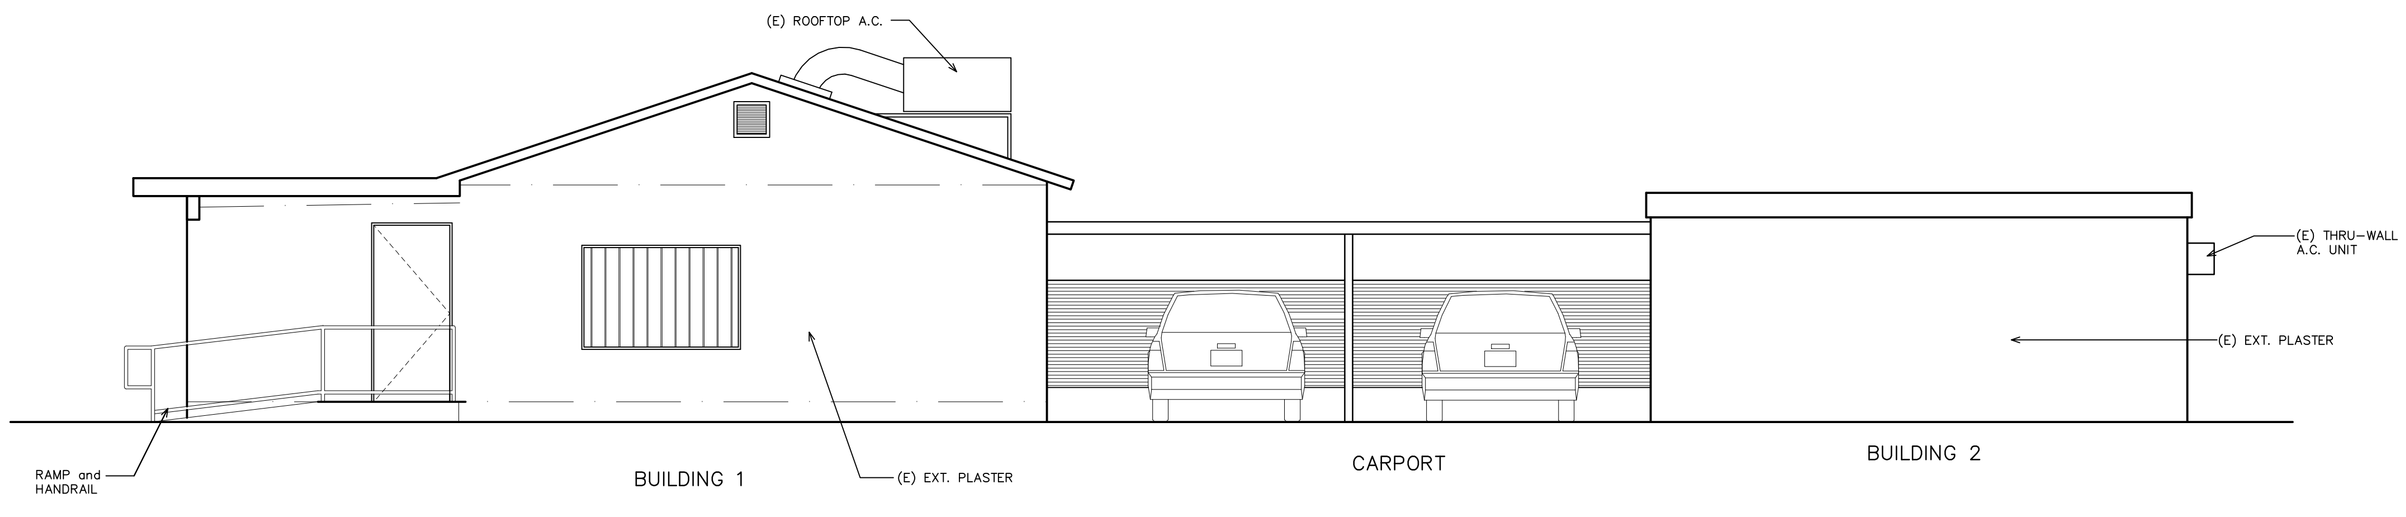

EAST ELEVATION

SCALE: 1/4" = 1' – 0"

JAMES C. REINMUTH
PLANNING AND DESIGN
68904 HERMOSILLO ROAD, CATHEDRAL CITY, CA. 92234
PHONE: (760) 835–1176
e–mail: reinmuth.james@yahoo.com

EXTERIOR ELEVATIONS

DHS ALTERNATIVE HEALING
66328 W. PIERSON BLVD.
DESERT HOT SPRINGS, CA.

DATE
29 SEPTEMBER 2015

REVISIONS

JOB NUMBER

SHEET NUMBER
A–4