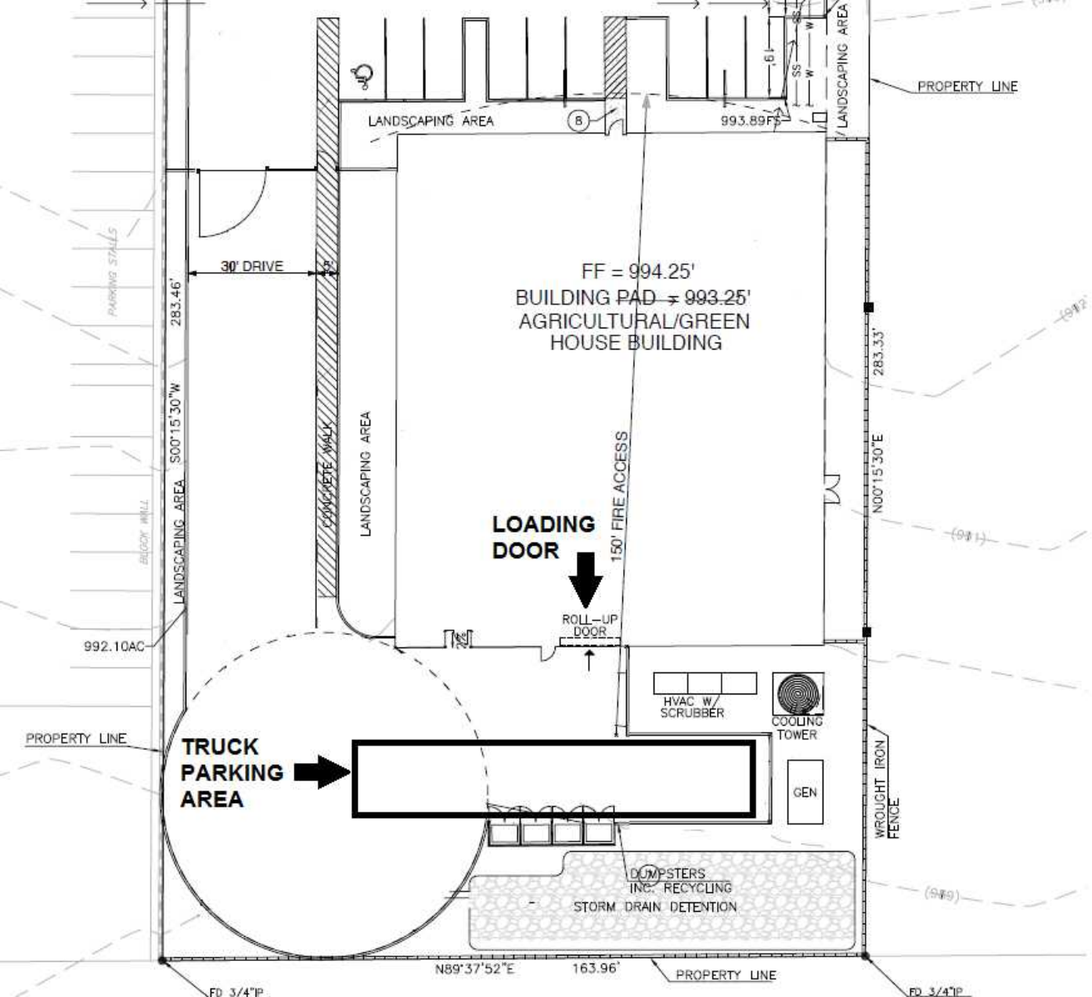

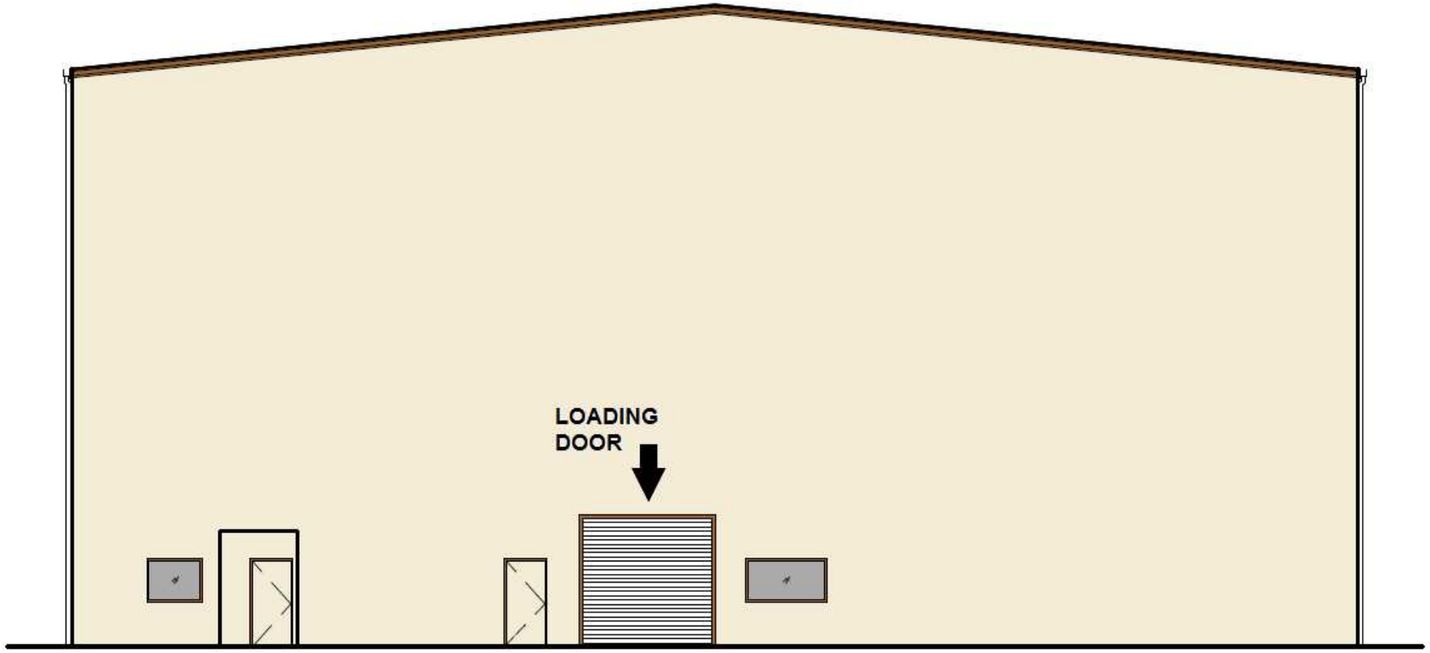

SOUTH ELEVATION