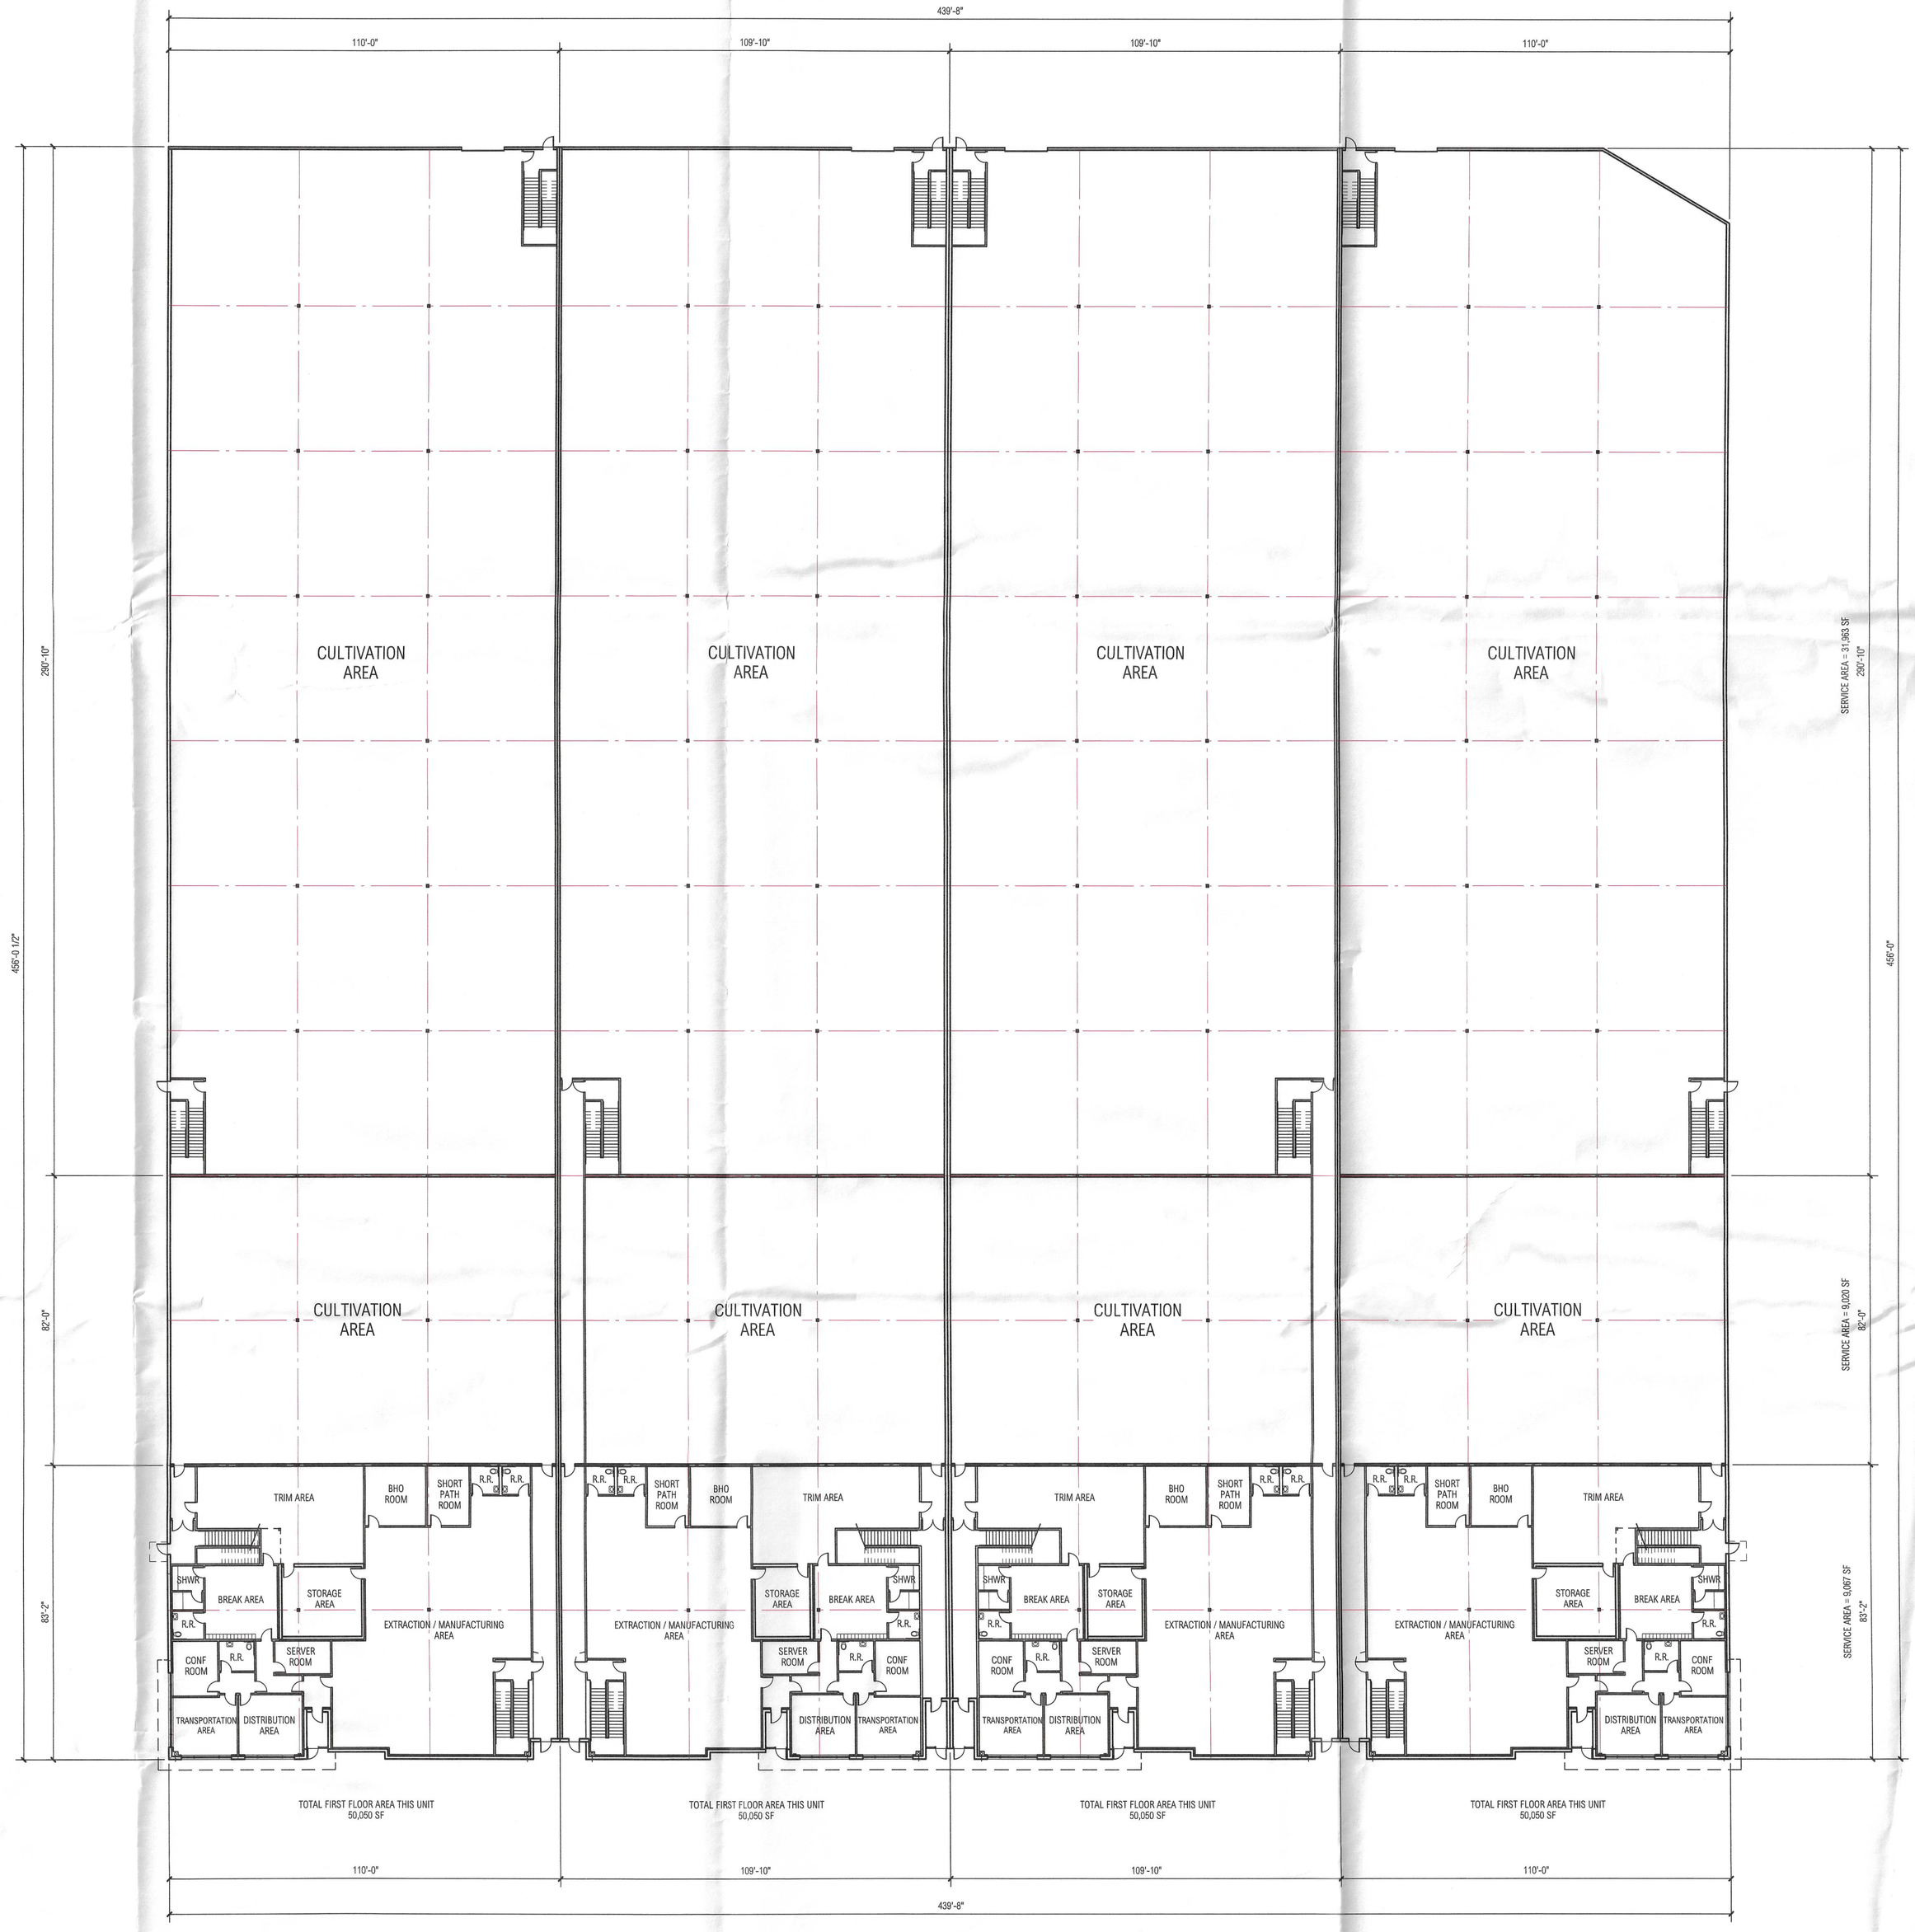

FIRST FLOOR PLAN - TOTAL FIRST FLOOR AREA = 200,200 SF

SCALE: 1" = 20'-0"

RGA
Office of Architectural Design
15231 Alton Parkway, Suite 100
Irvine, CA 92618
T 949-341-0920
FX 949-341-0922

CONSULTANT

PROFESSIONAL SEALS

DESERT HOT SPRINGS
OVERALL
MASTER PLAN

0000 LITTLE MORONGO ROAD
DESERT HOT SPRINGS, CA

OWNER:
OXFORD PROPERTIES LLC
3843 S. BRISTOL STREET,
SUITE 126
SANTA ANA CA 90704

MARK	DATE	DESCRIPTION
CD		
BID		
PC		
DD		
SD	8/7/17	SCHEMATIC DESIGN

RGA PROJECT NO:	15148-00
OWNER PROJECT NO:	00000.00
CAD FILE NAME:	15148-00-A5-CUP-A2-1
DRAWN BY:	MG
CHK'D BY:	DR

COPYRIGHT
RGA, OFFICE OF ARCHITECTURAL DESIGN

SHEET TITLE

FIRST FLOOR PLAN

SHEET: A2-1

08-07-2017