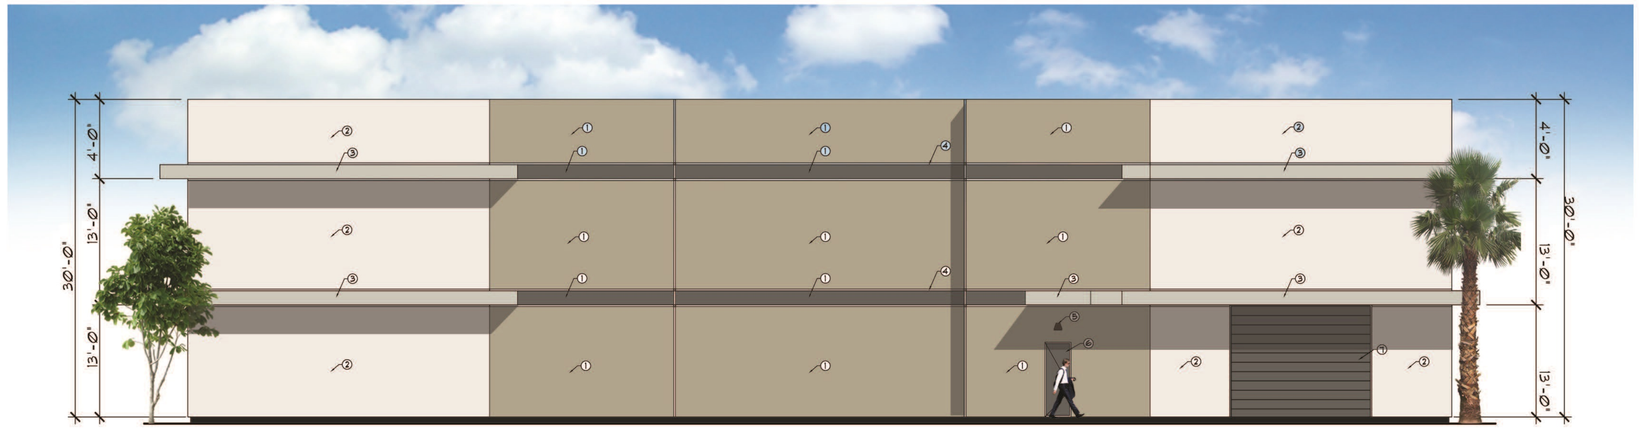

PROP. WEST ELEVATION

SCALE:1/8"=1'-0"

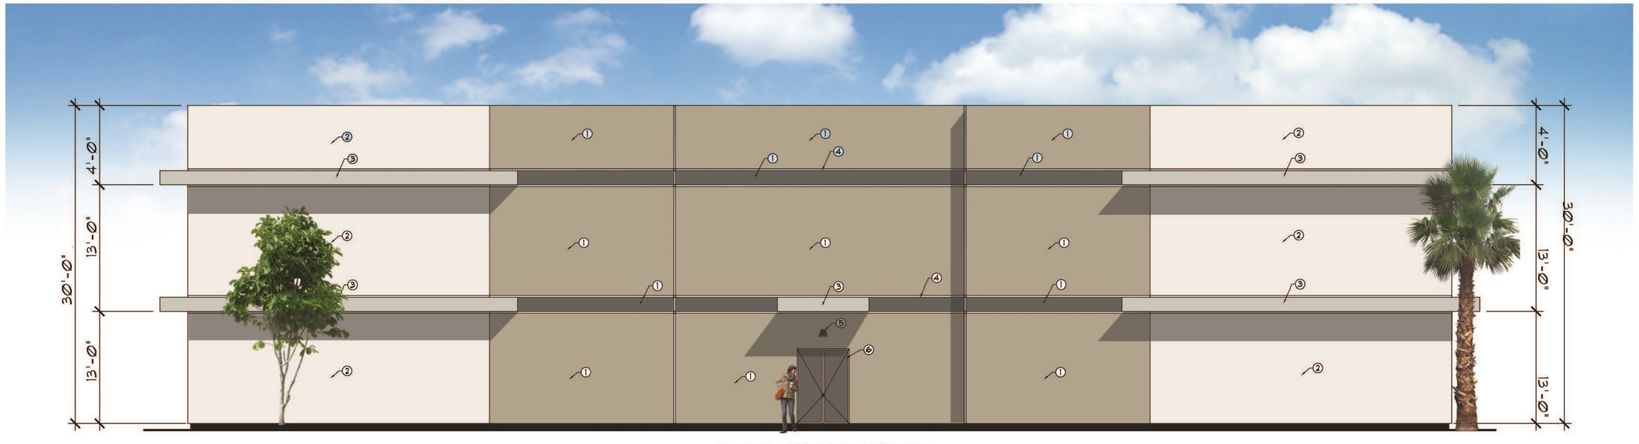

PROP. EAST ELEVATION

SCALE:1/8"=1'-0"

LEGEND

1. PROP. STUCCO OVER WOOD WALL SW 7052 GRAY AREA COLOR (SHERWIN WILLIAMS)
2. PROP. STUCCO OVER WOOD WALL SW 7004 SNOWBOUND COLOR (SHERWIN WILLIAMS)
3. PROP. STUCCO OVER WOOD WALL SW 7057 SILVER STRAND COLOR (SHERWIN WILLIAMS)
4. PROP. STUCCO OVER WOOD WALL SW 7068 GRIZZLE GRAY COLOR (SHERWIN WILLIAMS)
5. PROP. OUTSIDE LIGHT 16 W LED WALL PACK FINISH: DARK BRONZE
6. PROP. STEEL DOOR SW 7068 GRIZZLE GRAY COLOR (SHERWIN WILLIAMS)
7. PROP. STEEL ROLL-UP DOOR SW 7068 GRIZZLE GRAY COLOR (SHERWIN WILLIAMS)

Underground Service Alert

CALL BEFORE YOU DIG

Call: TOLL FREE 800-422-4133

TWO WORKING DAYS BEFORE YOU DIG

"RECORD DRAWING"

REVISION

AMIR ENGINEERING & SURVEYING INC.
CIVIL ENGINEERS • LAND PLANNERS • SURVEYORS
160 LURING DRIVE, SUITE A. PALM SPRINGS, CA. 92262
PHONE: (760) 318-7424
FAX: (760) 318-7410

OWNER: KAMI AMIRIANFAR
737 SOUTH CROCKER STREET
LOS ANGELES, CA. 90021

CITY OF DESERT HOT SPRINGS
PROP. ELEVATION PLAN 1
PARCEL #4 RS 32/95, LITTLE MORONGO ROAD
DESERT HOT SPRINGS, CA.
SEC. 1, T. 3 S., R. 4 E., S.B.B.M.

FILE NO.

DWG. NO.

SHEET __ OF __ SHEETS