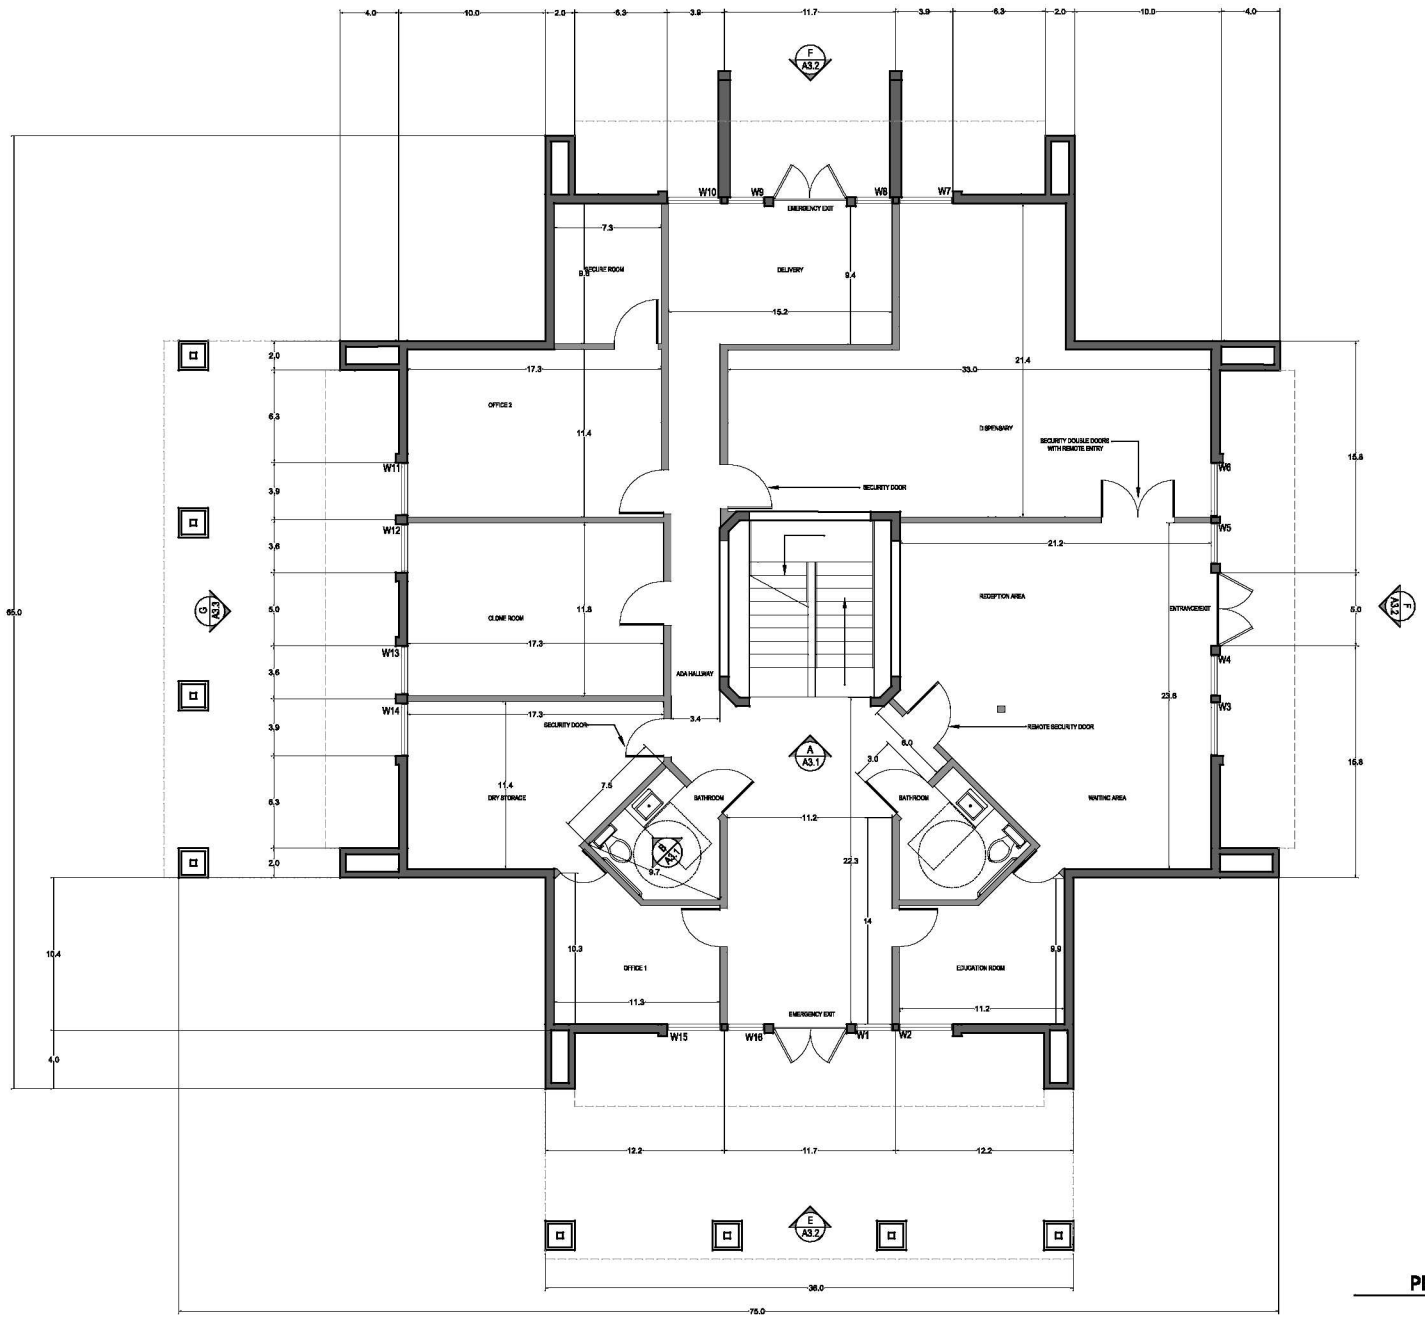

PROPOSED FIRST FLOOR PLAN
SCALE: 3' - 0" = 1'-0"

N

Carlos King Designs
PO BOX 788
Palm Springs CA, 92263
(760) 600-9957

NO.	DATE	DESCRIPTION

Desert Hot Springs Dispensary
11940 Palm Dr.
Desert Hot Springs CA, 92240

Owner:
J.R Roberts
1109 N. Palm Canyon Dr.
Palm Springs CA, 92262
(415) 297 – 9309

Tenant:
DHS Dispensary
c/o Stephanie Bodde
(760) 413-1314

SHEET TITLE
PARTITION PLAN

DRAWN BY
Carlos King

DATE
3/27/2017

SCALE
3'-0" = 1'-0"

JOB NUMBER

SHEET NUMBER
A2.1