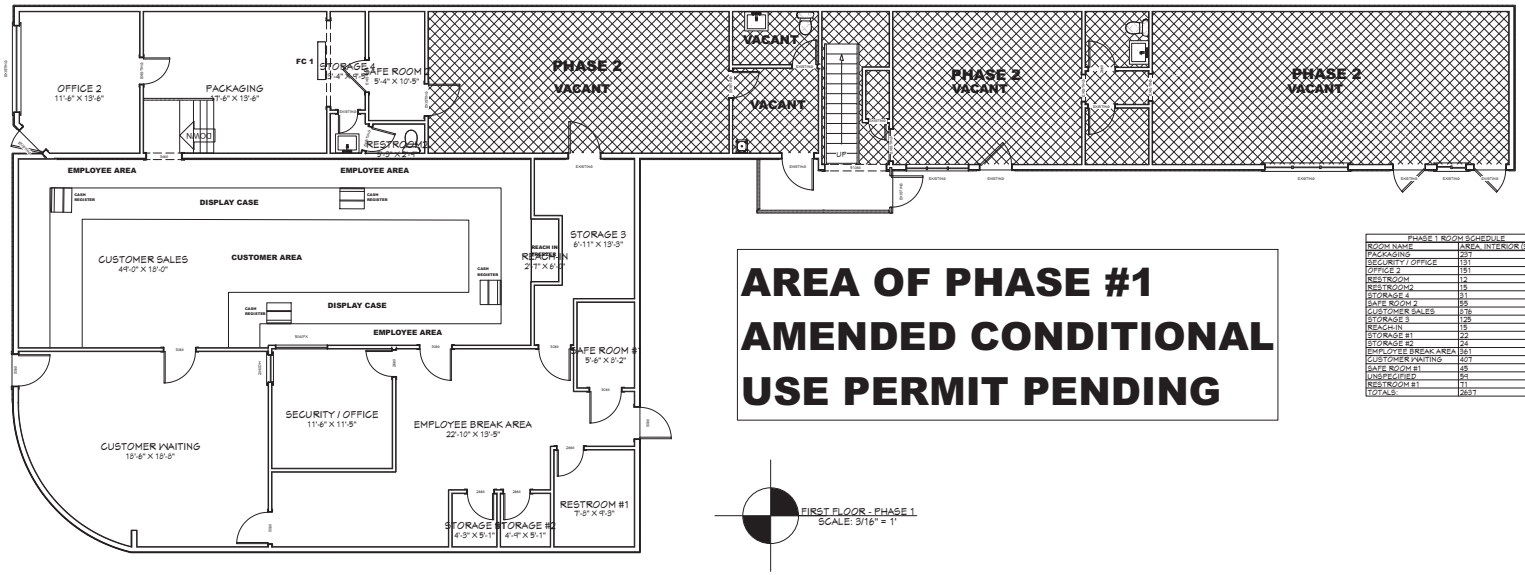

AREA OF PHASE #1 AMENDED CONDITIONAL USE PERMIT PENDING

PHASE 1 ROOM SCHEDULE	
ROOM NAME	AREA, INTERIOR (SQ FT)
PACKAGING	237
SECURITY / OFFICE	131
OFFICE 2	151
RESTROOM	12
RESTROOM2	15
STORAGE 4	31
SAFE ROOM 2	55
CUSTOMER SALES	876
STORAGE 3	128
REACH IN	15
STORAGE #1	22
STORAGE #2	24
EMPLOYEE BREAK AREA	361
CUSTOMER WAITING	407
SAFE ROOM #1	45
UNSPECIFIED	54
RESTROOM #1	71
TOTALS:	2637

FIRST FLOOR - PHASE 1
SCALE: 3/16" = 1'

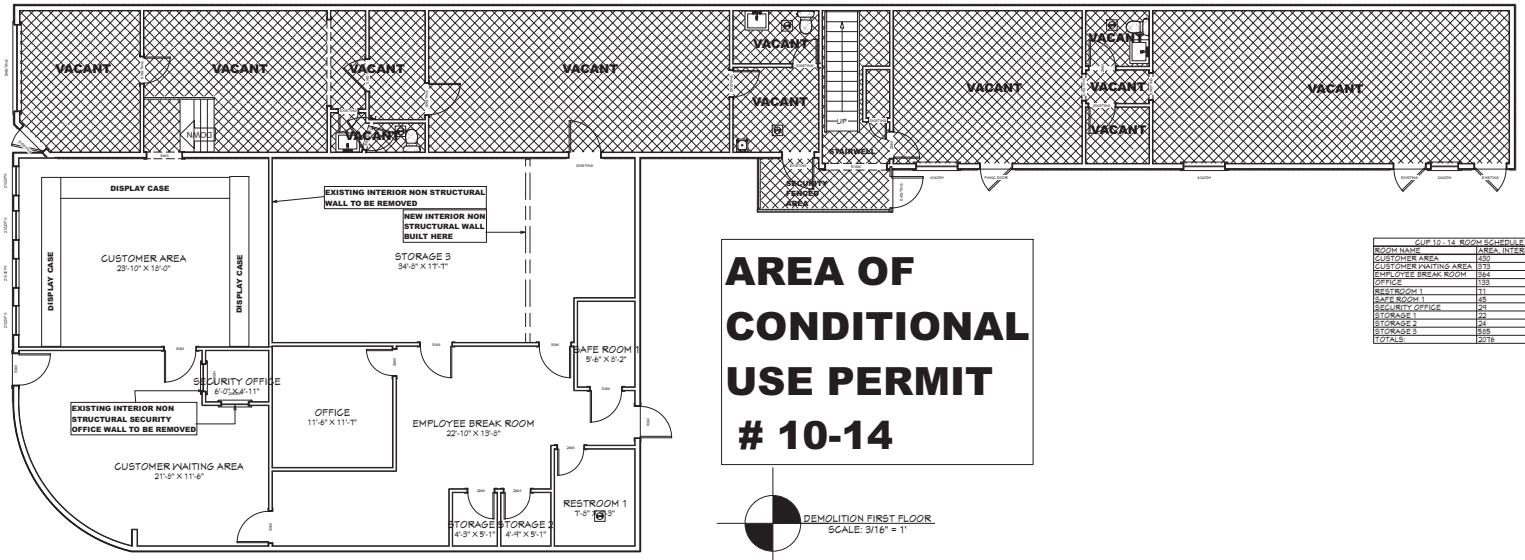

AREA OF CONDITIONAL USE PERMIT # 10-14

CUP 10 - 14 ROOM SCHEDULE	
ROOM NAME	AREA, INTERIOR (SQ FT)
CUSTOMER AREA	430
CUSTOMER WAITING AREA	373
EMPLOYEE BREAK ROOM	364
OFFICE	133
RESTROOM 1	71
SAFE ROOM 1	45
SECURITY OFFICE	21
STORAGE 1	22
STORAGE 2	24
STORAGE 3	505
TOTALS:	2018

DEMOLITION FIRST FLOOR
SCALE: 3/16" = 1'

REVISION TABLE

NUMBER	DATE	REVISED BY	DESCRIPTION

A-1

FIRST FLOOR DEMOLITION & PHASE 1 PLAN

PROJECT:
DESERTS FINEST DISPENSARY
12105 Palm Drive
Desert Hot Springs, California 92240

NICHOLSON DESIGN GROUP
31410 RESERVE DR. SUITE 1
THOUSAND PALMS, CA 92276
(760) 324-0173

DATE: 3/22/2019

SCALE:

SHEET: A-1