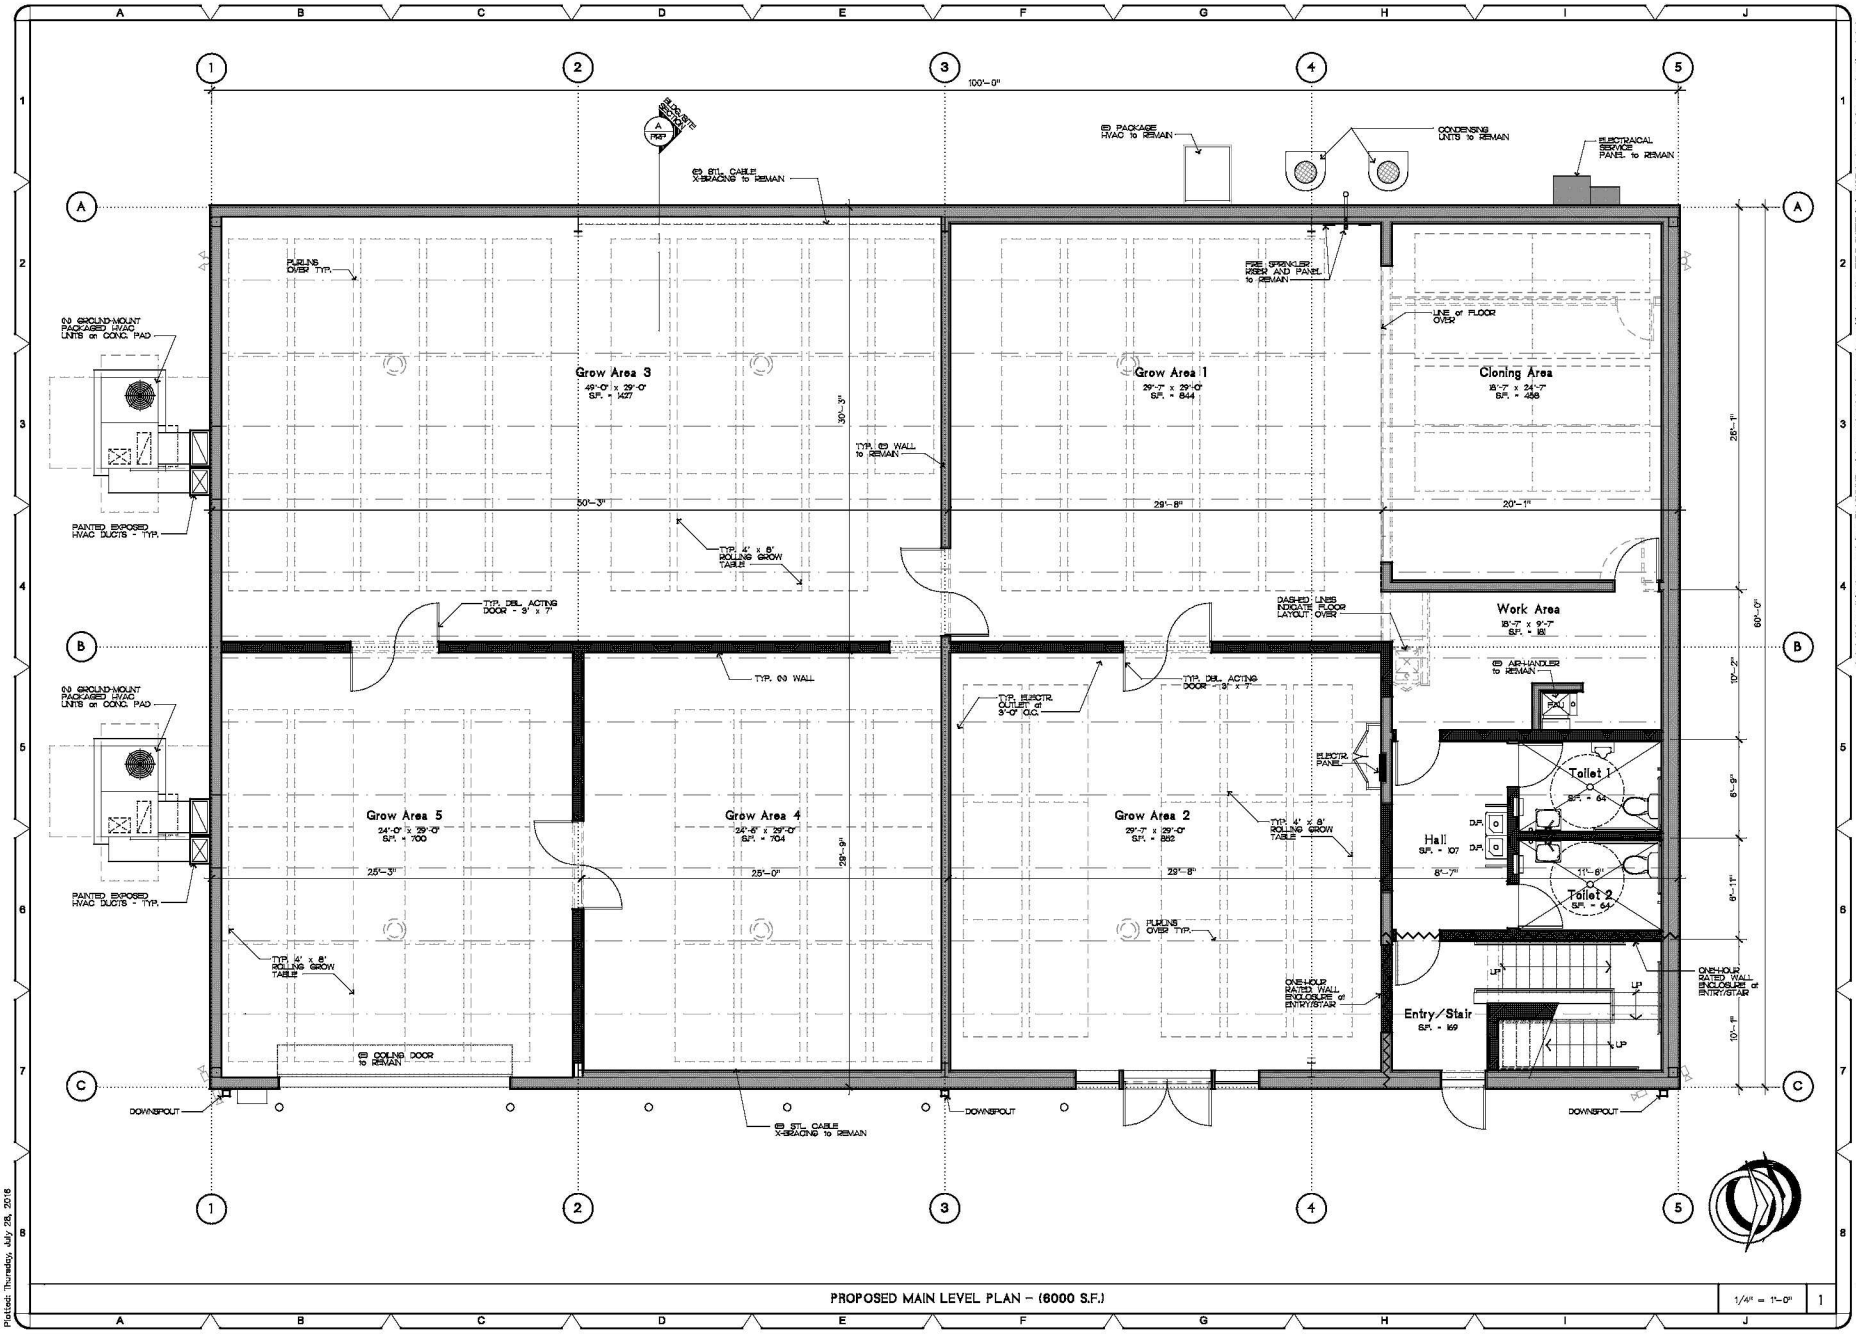

PROPOSED MAIN LEVEL PLAN – (6000 S.F.)

1/4" = 1'-0"

1

Plotted: Thursday, July 28, 2016

REVISIONS	BY

COPYRIGHT 2016

M ARCHITECTS
F A ADDEN
Architecture Planning Interiors
75-145 St. Charles Place Suite 4
Palm Desert, CA 92211
P. 760-346-8114 F. 760-568-0963
Web: chrismcladdenarchitect.com

* * Unless this document is a BLUELINE print on colored background specified on the TITLE SHEET, it is NOT to be used for construction * *
This drawing may not be reproduced in whole or part without the expressed written consent of the Architect. Identifying marks and symbols have been incorporated to maintain conformance with this requirement.

A CUP Application/T.I. for:
Ocean Springs Tech. Inc.
60-140 Vor Blanc Place
Desert Hot Springs, California 92240
Lot 3 TS 025/084
A.P.N. # 665-030-053

ocean springs

PROPOSED MAIN LEVEL FLOOR PLAN

DRAWN	
CHECKED	
DATE	7-28-16
SCALE	1/4"=1'-0"
JOB NO.	1620.00
SHEET NO.	PFP-1