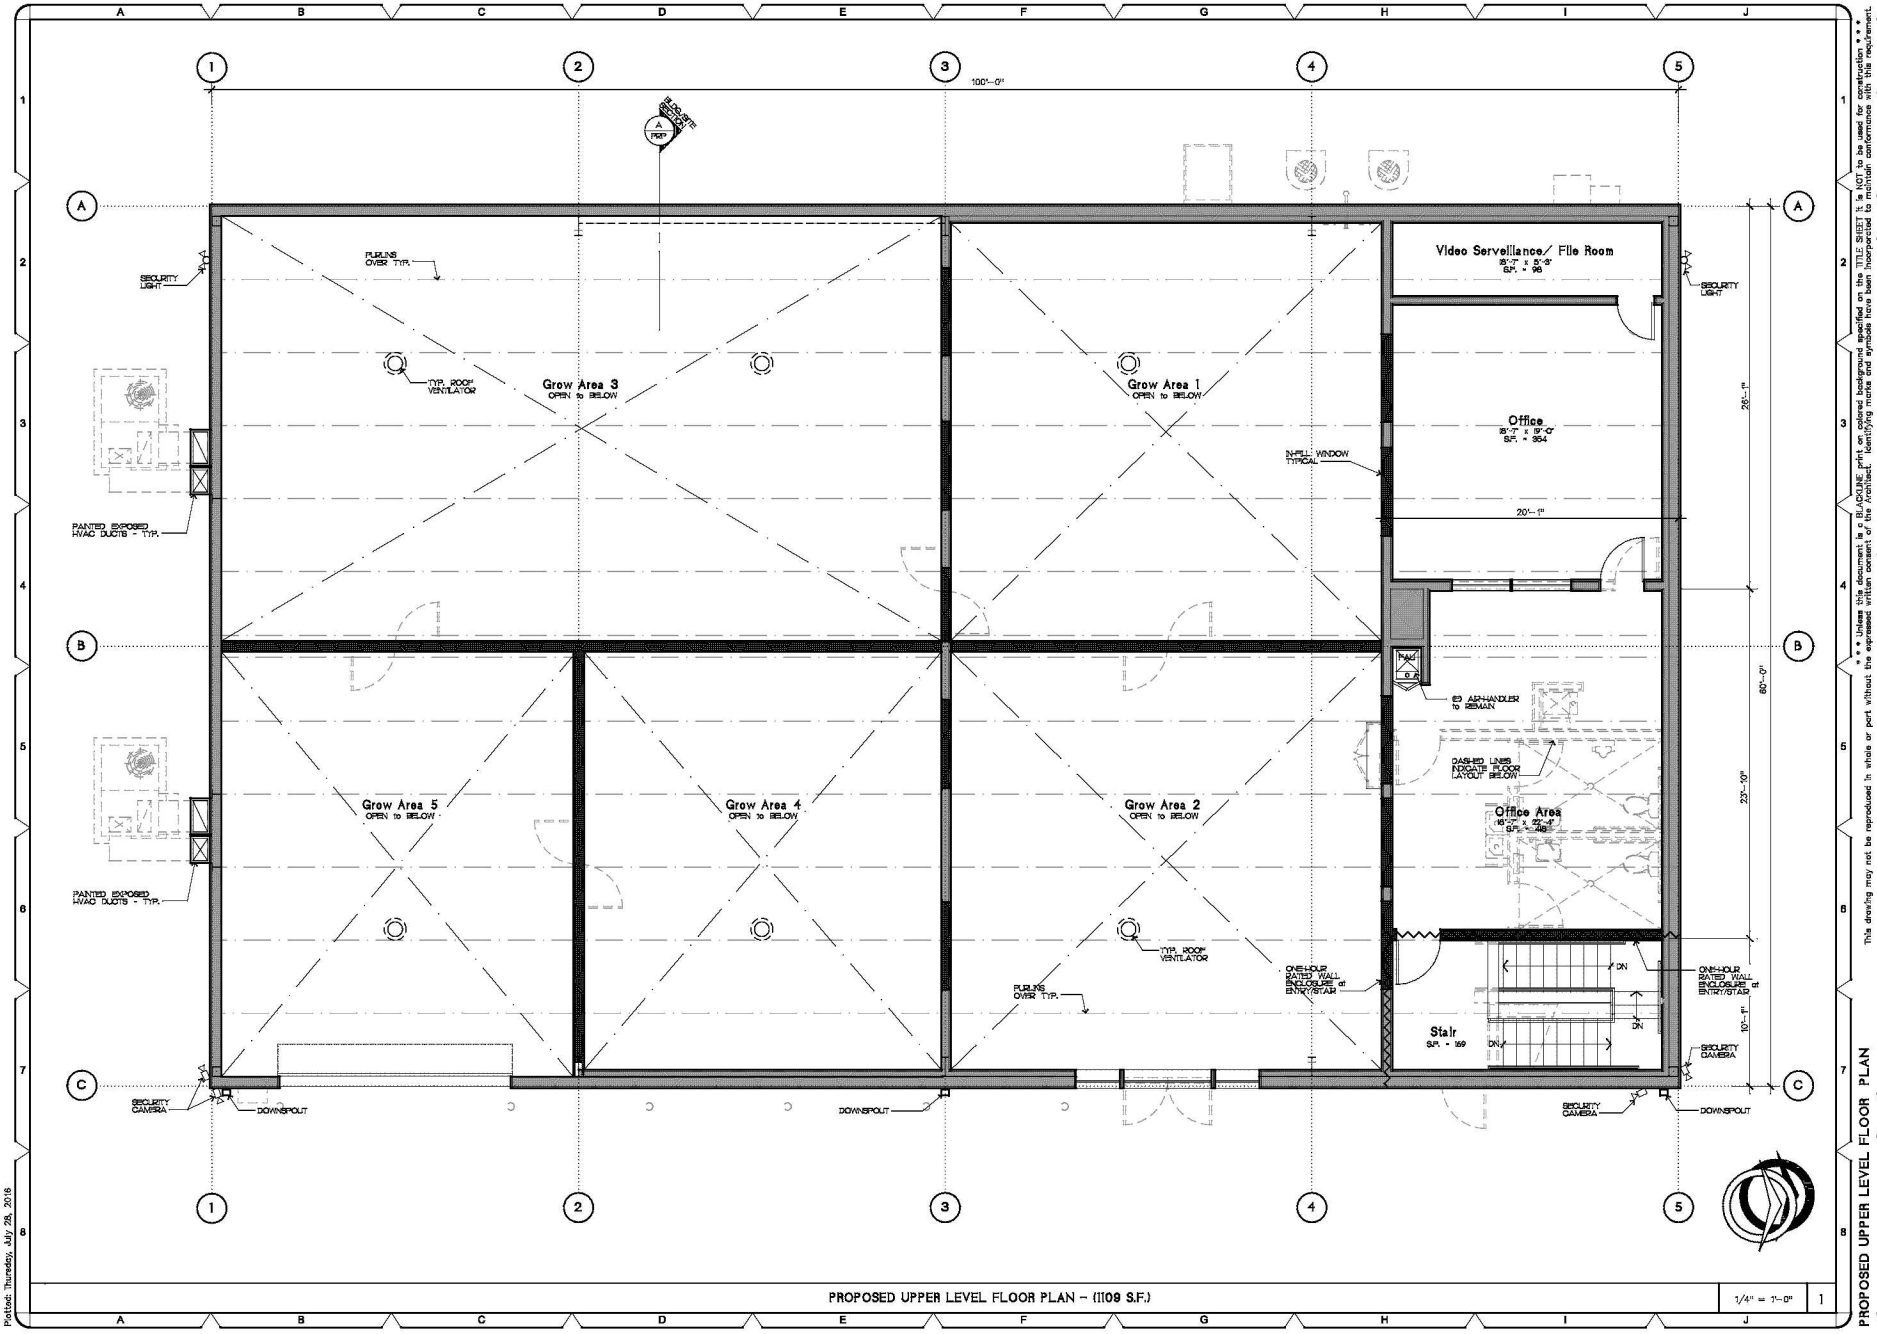

PROPOSED UPPER LEVEL FLOOR PLAN – (1109 S.F.)

1/4" = 1'-0"

1

REVISIONS	BY

COPYRIGHT 2016

MARFA ARCHITECTS
Architecture - Planning - Interiors
75-145 St. Charles Place, Suite 4
Palm Desert, CA 92211
P: 760-346-0014 F: 760-568-0963
Web: dfarsinchi@marfaarchitects.com

A CUP Application/T.I. for:
Ocean Springs Tech, Inc.
65-790 Varner Road, Unit 8 Trail
Desert Hot Springs, California 92240
Lot 3 TS 005/084
A.P.N. # 666-080-003

ocean springs

* * * Unless this document is a BLUELINE print on colored background specified on the TITLE SHEET, it is NOT to be used for construction * * *
This drawing may not be reproduced in whole or part without the expressed written consent of the Architect. Identifying marks and symbols have been incorporated to maintain conformance with this requirement.

PROPOSED UPPER LEVEL FLOOR PLAN

DRAWN	
CHECKED	
DATE	7-28-16
SCALE	1/4"=1'-0"
JOB NO.	1620.00
SHEET NO.	PFP-2

Plotted: Thursday, July 28, 2016