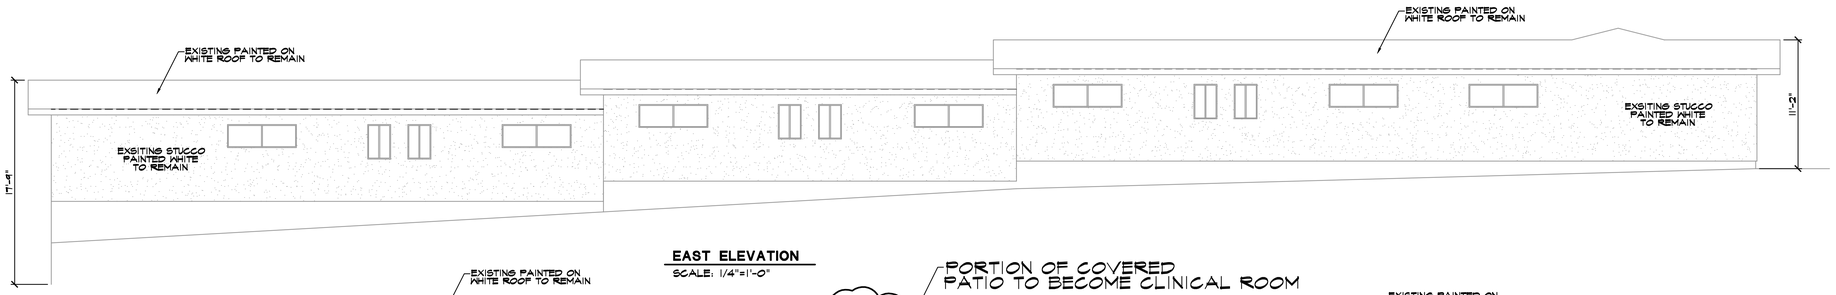

EAST ELEVATION
SCALE: 1/4"=1'-0"

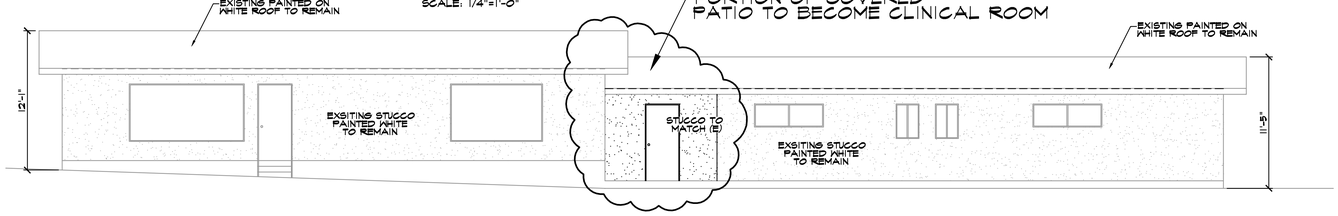

WEST ELEVATIONS
SCALE: 1/4"=1'-0"

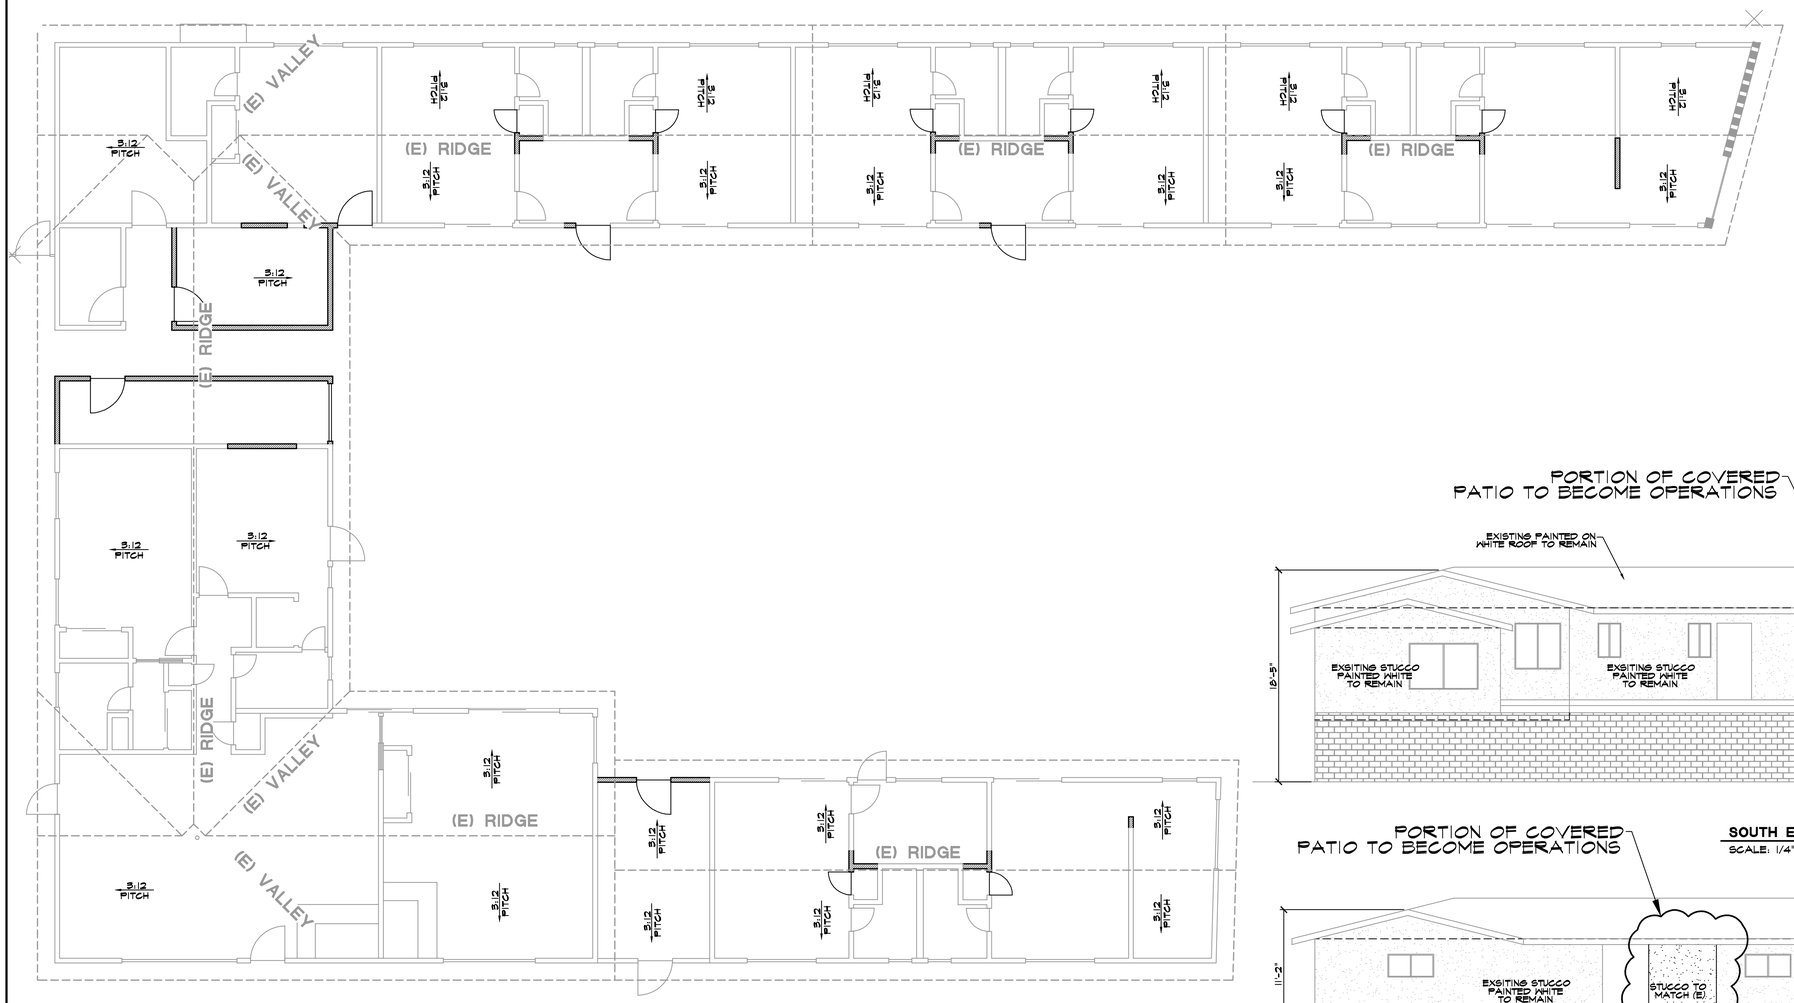

EXISTING ROOF LINES (UNCHANGED)
SCALE: 3/16"=1'-0"

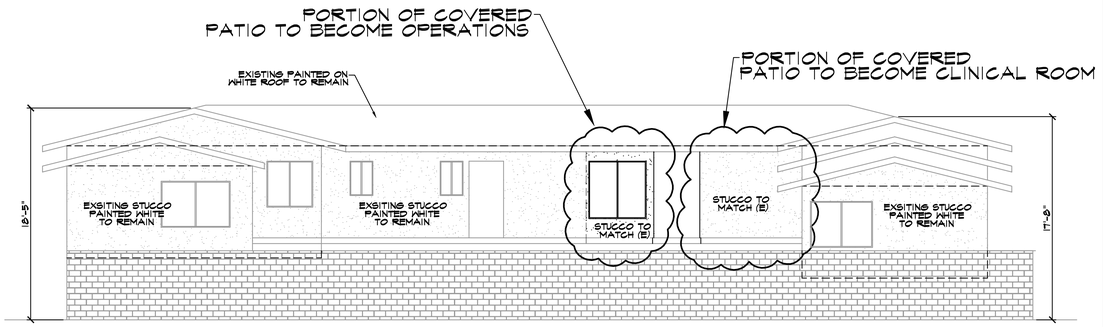

SOUTH ELEVATION
SCALE: 1/4"=1'-0"

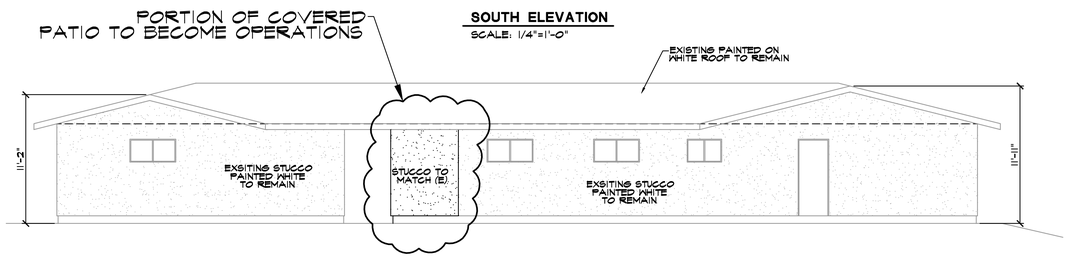

NORTH ELEVATION
SCALE: 1/4"=1'-0"

NORTH

REVISIONS	BY
1	
2	
3	
4	
5	
6	

GRACIANO DESIGN & ENGINEERING
ROBERTO GRACIANO
183 N Citrus Ave
Ste 204
Covina, CA 91723
(626) 597-4440

OWNER NAME / ADDRESS
PREMIER HEALTH GROIUP LLC
PROJECT LOCATION
16440 HARBOR BLVD.
FONTAIN VALLEY, CA 92708

AFFINITY RECOVERY TREATMENT CENTER
13340 MOUNTAIN VIEW RD.
DESERT HOT SPRINGS, CA 92240
A.P.N. 644-151-004
A.P.N. 644-151-005
A.P.N. 644-144-005

EXISTING ROOF LINES (UNCHANGED) AND EXTERIOR ELEVATIONS

DATE	10-11-2019
SCALE	AS SHOW
DRAWN	R.G.
JOB #	DHS
SHEET	4

Plotted: 02/14/16 14:57:24 P:\PROJECTS\Blue Heron\BLUE HERON #2 (BT2)\SHEETS\SHS-01.dwg Dell