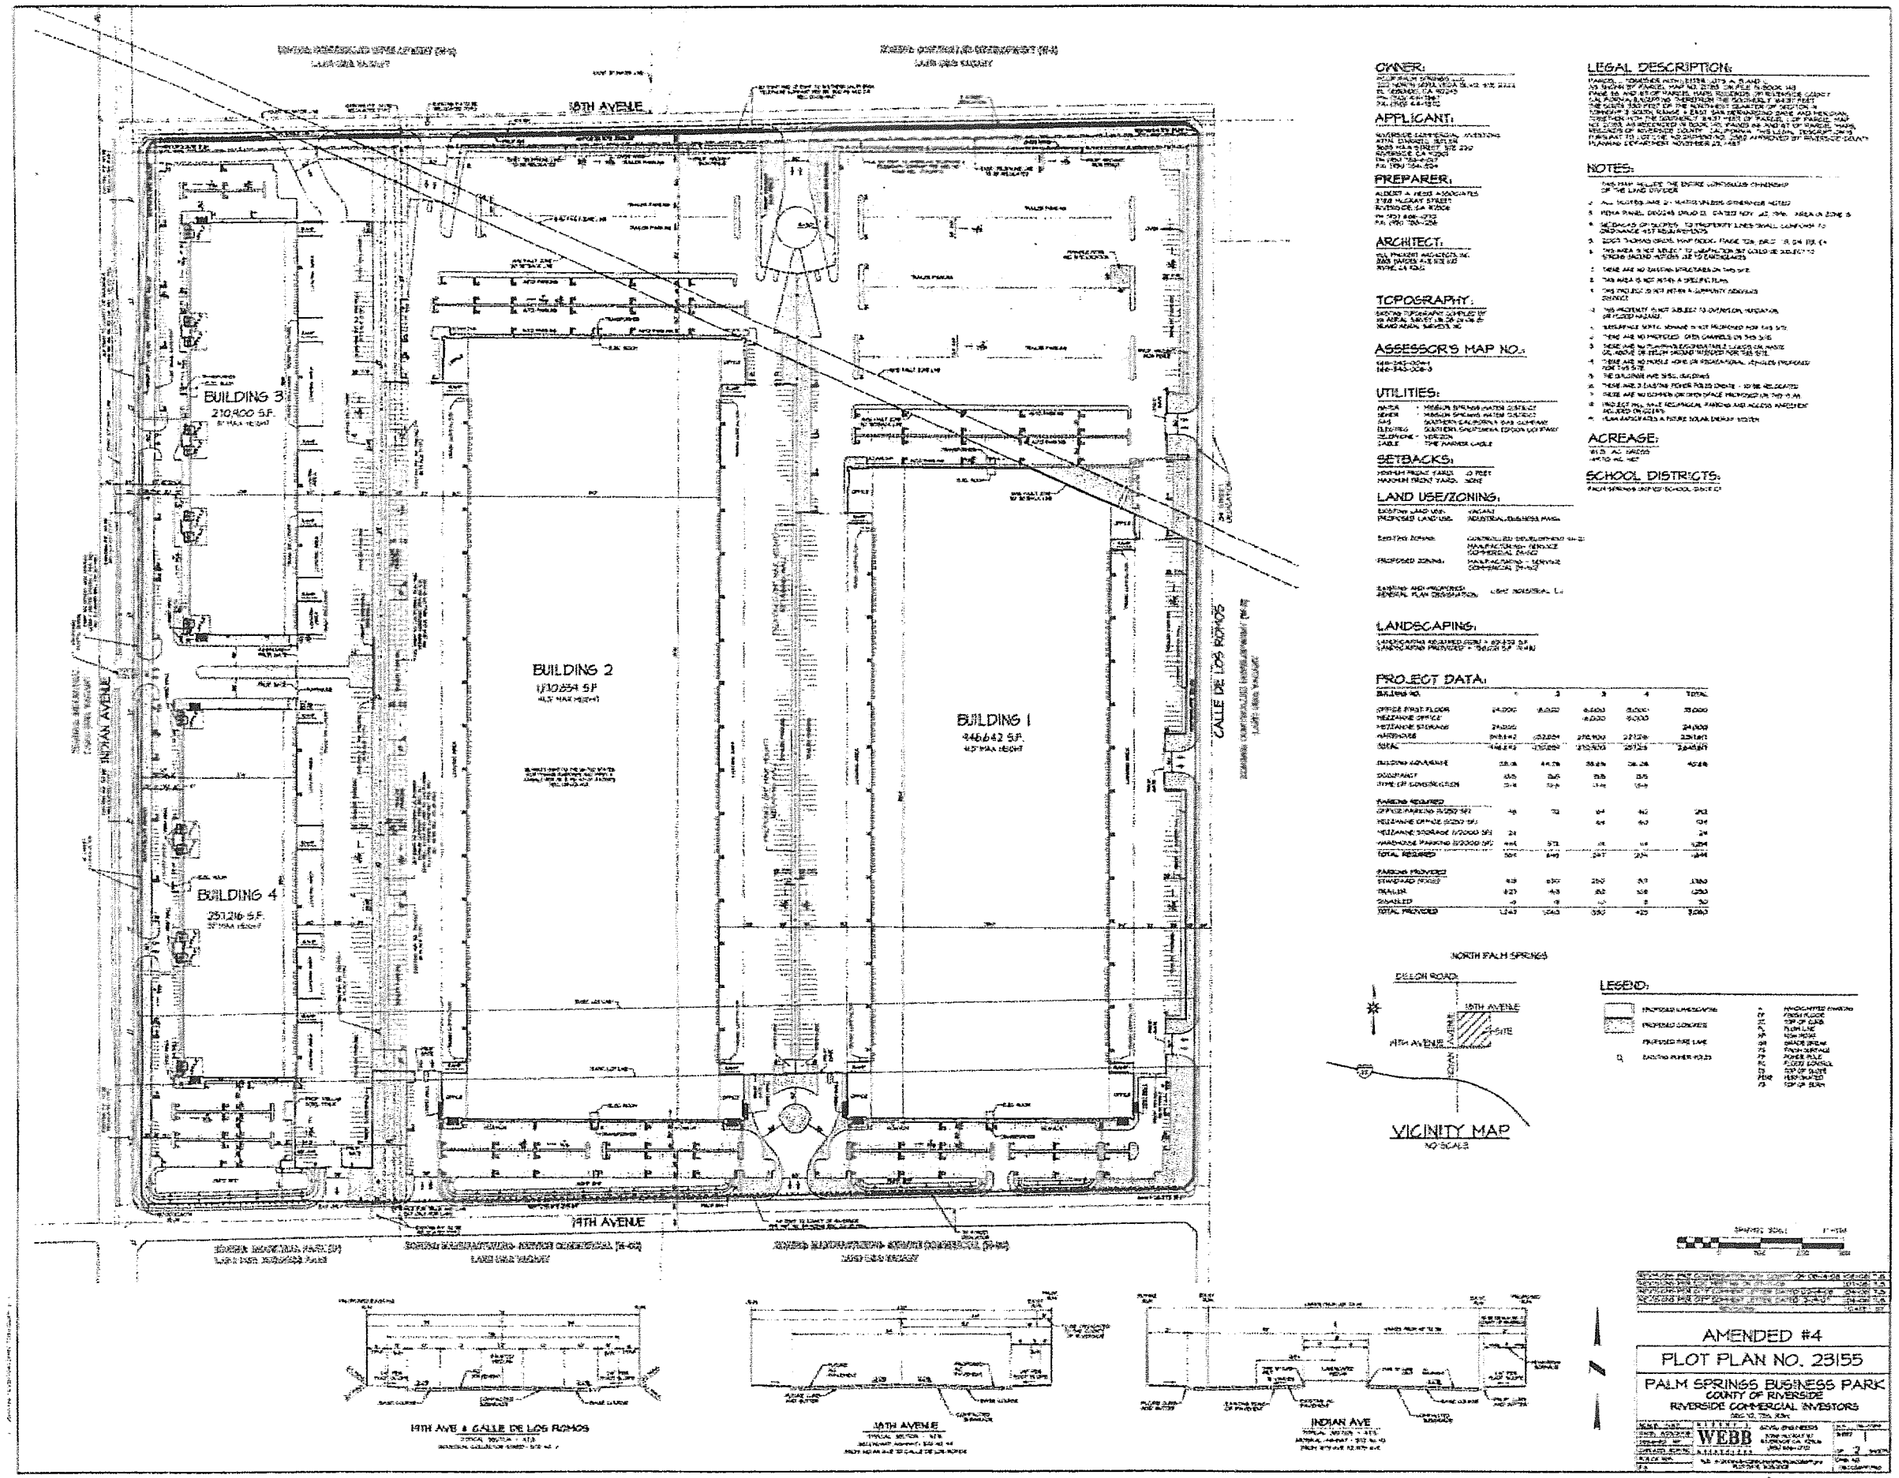
19TH AVENUE
INDIAN AVENUE
CALLE DE LOS RIOMOS
BUILDING 1
446,642 S.F.
BUILDING 2
BUILDING 3
210,400 S.F.
BUILDING 4
251,216 S.F.
OWNER:
APPLICANT:
PREPARER:
ARCHITECT:
TOPOGRAPHY:
ASSESSOR'S MAP NO.:
UTILITIES:
SETBACKS:
LAND USE/ZONING:
LANDSCAPING:
PROJECT DATA:
LEGAL DESCRIPTION:
NOTES:
ACREAGE:
SCHOOL DISTRICTS:
NORTH PALM SPRINGS
DILLON ROAD
VICINITY MAP
NO SCALE
LEGEND:
19TH AVE & CALLE DE LOS RIOMOS
19TH AVENUE
INDIAN AVE
AMENDED #4
PLOT PLAN NO. 23155
PALM SPRINGS BUSINESS PARK
COUNTY OF RIVERSIDE
RIVERSIDE COMMERCIAL INVESTORS
WEBB

Exhibit 2