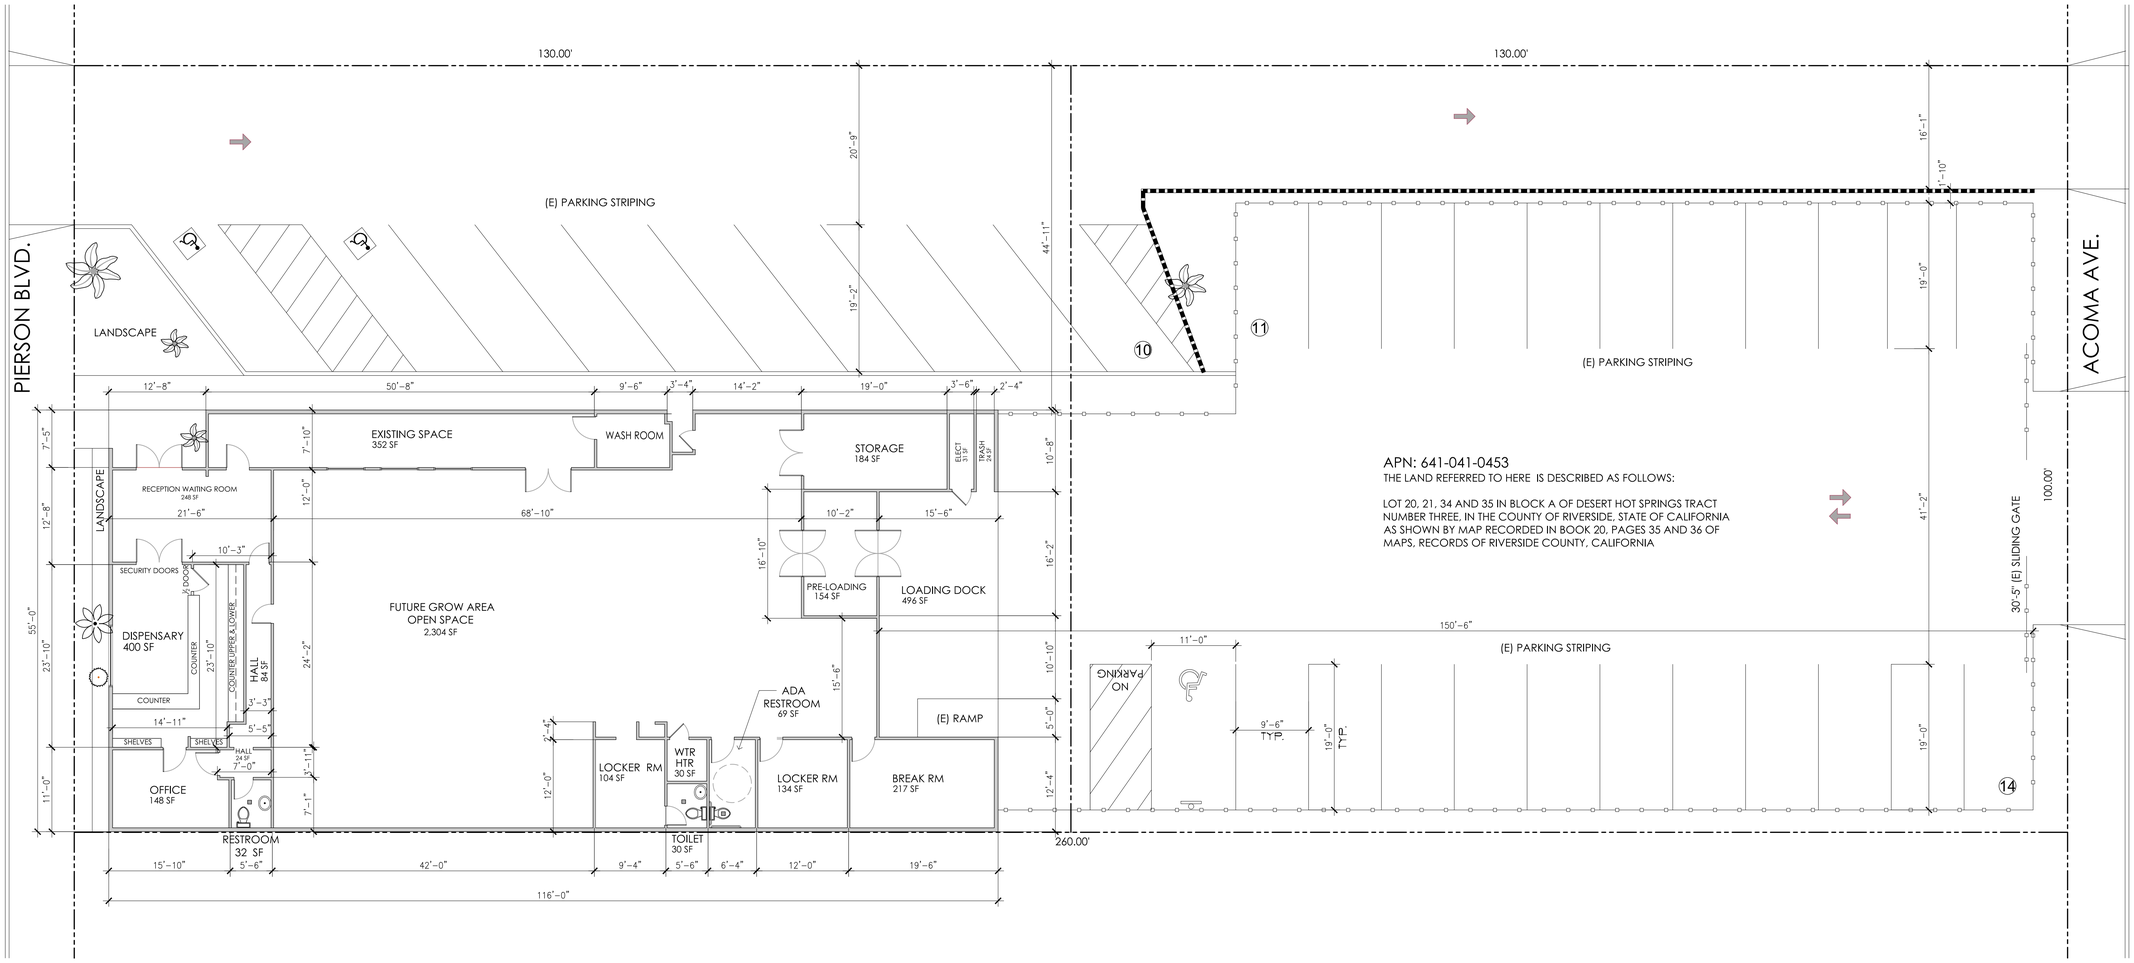

SITE SUMMARY

LAND AREA:	26,000 SF
	.596 ACRES
BLDG AREA:	6,800 SF
TOTAL STALLS PROVIDED	36 STALLS

0' 4' 8' 16'

SCALE: 1/8"=1'-0"

ALLEN COOPER

P.O. Box 2125
Palm Springs, CA 92263
(760) 219-7914

DESERT HOT SPRINGS
WELLNESS SERVICES INC.

66321 Pierson Boulevard
Desert Hot Springs, CA
92240

ARCHITECTURE PLANNING INTERIORS
WILLIAM MASON ARCHITECT, INC.

3276 DAKOTA AVENUE
COSTA MESA, CALIFORNIA 92626
O:714.427.0688 M:714.724.3990
Bill@WilliamMasonArchitect.com

17.042.00 11.28.17