1

6

2

3

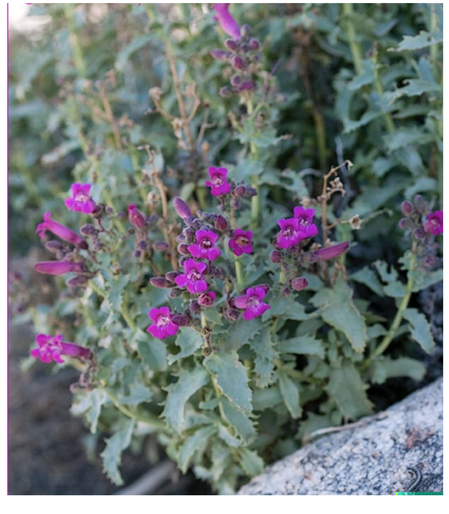

5

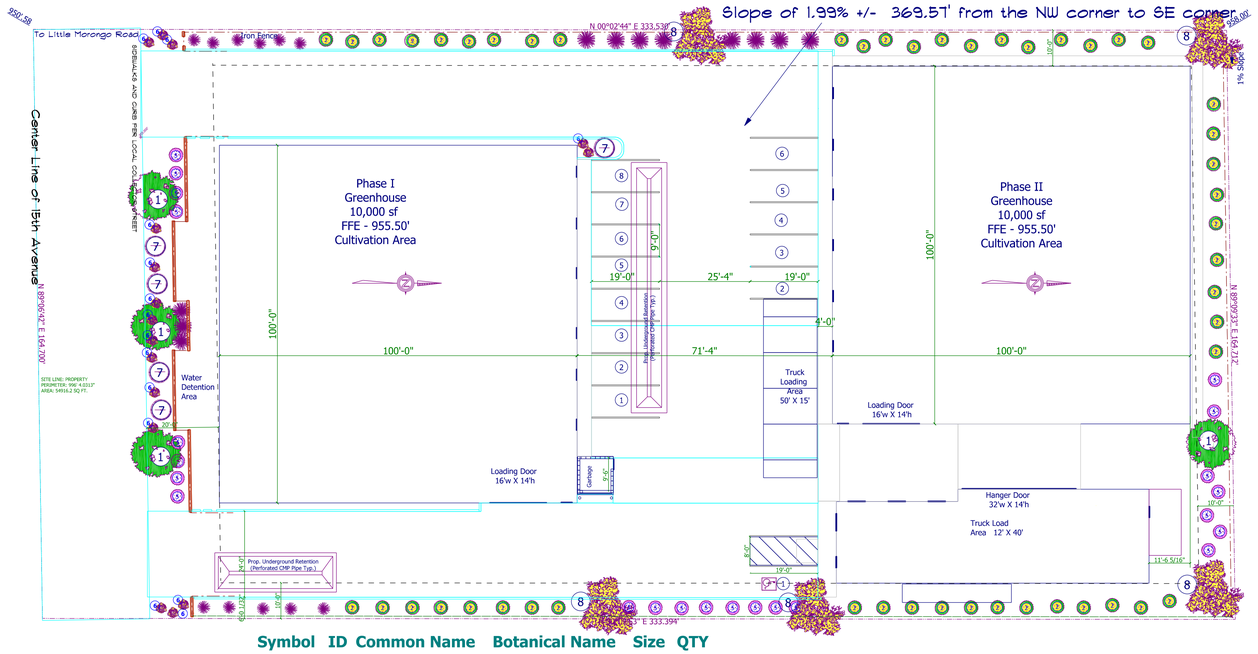

Symbol	ID	Common Name	Botanical Name	Size	QTY
TREE					
	1	Sugarbush	Rhus ovata	24" Box	4
	8	Blue Palo Verde	Cercidium floridum	24" Box	5
SHRUB					
	2	Bladderpod	Cleome isomeris	5 gal	50
	3	Our Lord's Candle Yucca	Hesperoyucca whipplei	5 gal	11
	4	White Sage	Salvia apiana	5 gal	11
	5	Desert Penstemon	Penstemon pseudospectabilis	5 gal	23
	7	Ocotillo	Fouquieria splendens	5 gal	5
GROUND COVER					
	6	Desert Marigold	Baileya multiradiata	5 gal	10

3/4" CRUSHED AGGREGATE MATERIALS PLACE AROUND ALL PLANTS FOR FULL EARTH COVERAGE

Landscape

SCALE: 1" = 20'-0"

8

4

7

PAGE: 6/11 Landscape

APPROVED:

CHECKED BY:

SECTION LETTER A / PAGE NUMBERS 6/11

SCALE: 1" = 20'-0"

DRAWN BY: Carlos Martell

DATE: Wednesday, January 17, 2018

Daniel Vergara Architect
8860 Lookout Mountain Ave
Los Angeles, CA 90046
Lic.# C24855
PHONE:(323) 800-5566
FAX:
VERGARAarchitects.com

SOFTPLAN ARCHITECTURAL DESIGN SOFTWARE

OWNER/APPLICANT

Collective Solutions

15th Ave Between Little Morongo & Cabot Rd
Desert Hot Springs
CA 92240

CONTACT: Carlos Martell
PHONE: 786-306-4000
Carlos@Martellinc.com