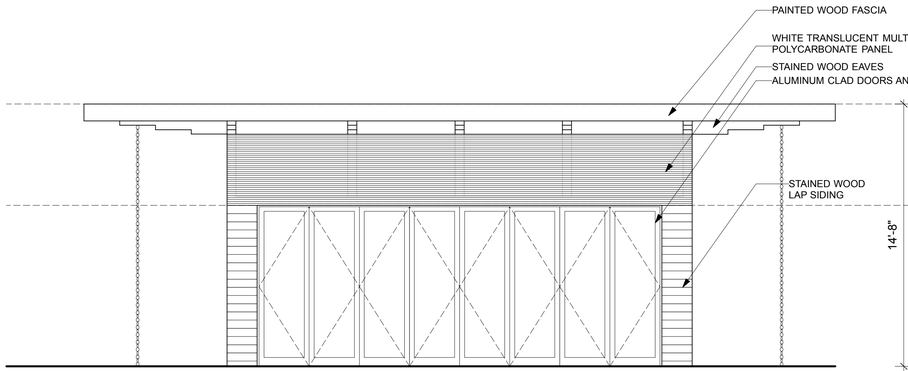

END WALL (NORTH) - LOUNGE

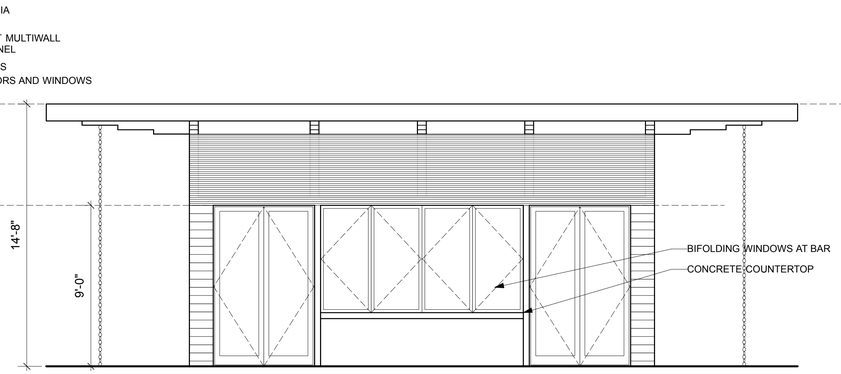

END WALL (SOUTH) - LOUNGE

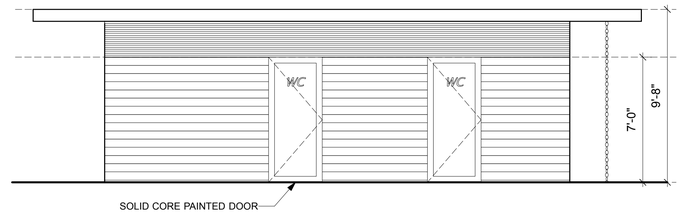

ELEVATION (NORTH) - WC

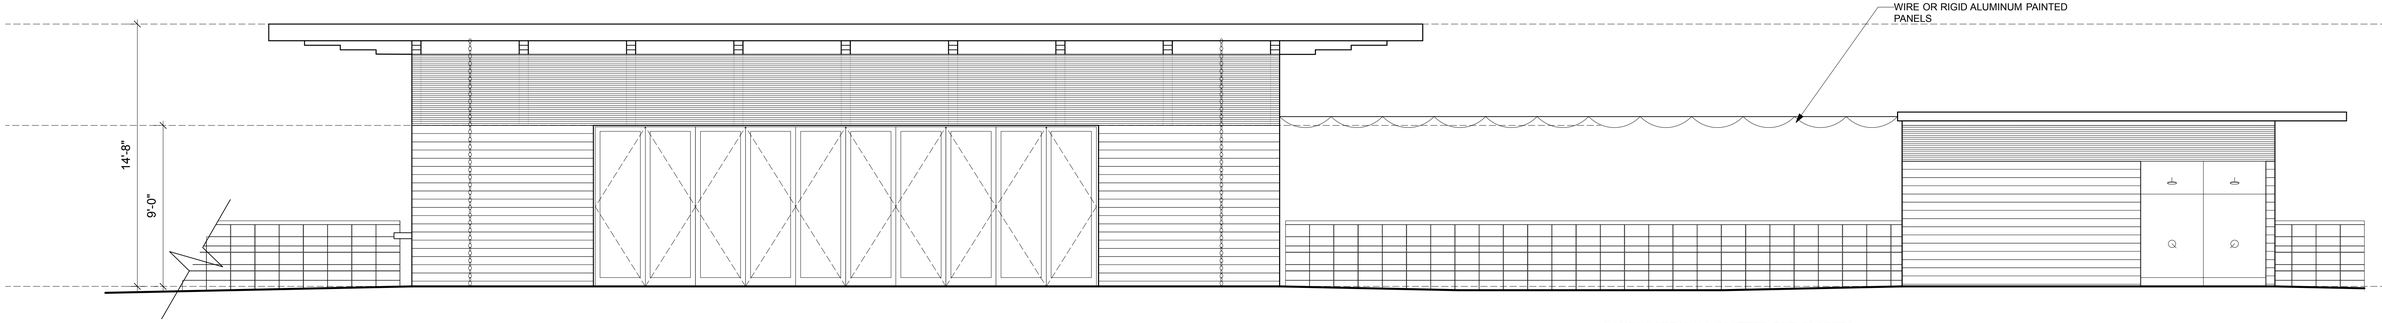

YARD SIDE ELEVATION (EAST)

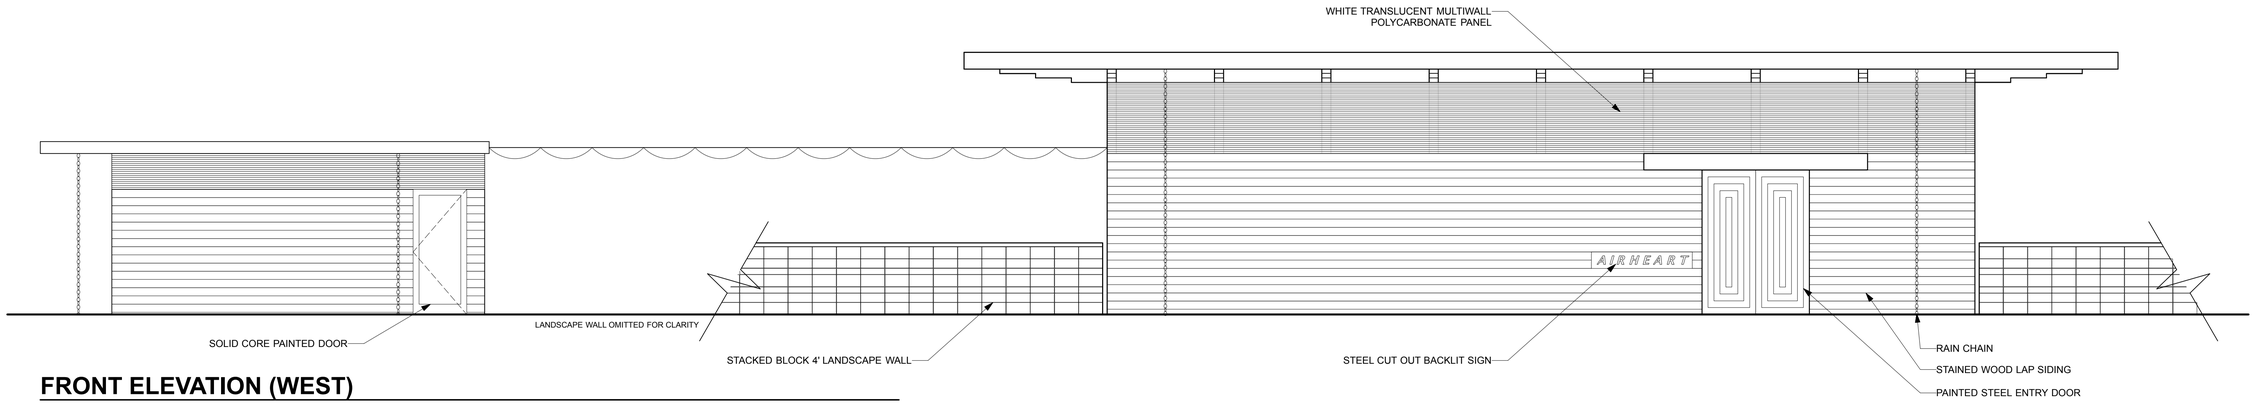

FRONT ELEVATION (WEST)

STUDIO TRW

VINTAGE TRAILER RESORT – *AIRHEART*
DESERT HOT SPRINGS, CALIFORNIA - NOVEMBER 2018

LOUNGE ELEVATIONS